



These Designs, Plans & Details are the property of Art Ross Designs Ltd. & Art Ross and may not be reproduced, represented, sold, rented, loaned, or disclosed without the express authorization in writing by Art Ross Designs Ltd. or Art Ross. Copyright © Art Ross Designs Ltd. All Rights Reserved.

Residence for Tiffany Hassell

Residence for Lot 125 - 4127 River Park Drive, Suffolk, VA 23435



3833 KINGS LAKE DRIVE
VIRGINIA BEACH, VA 23462
OFFICE: (757) 498-1468
CELL: (757) 617-2727

REVISIONS

Pre-Bid - 95%

2018 Code

PREPARED BY:

Art Ross


ISSUE DATE

09/15/2022

Hassell Residence

SHEET NUMBER

A-1

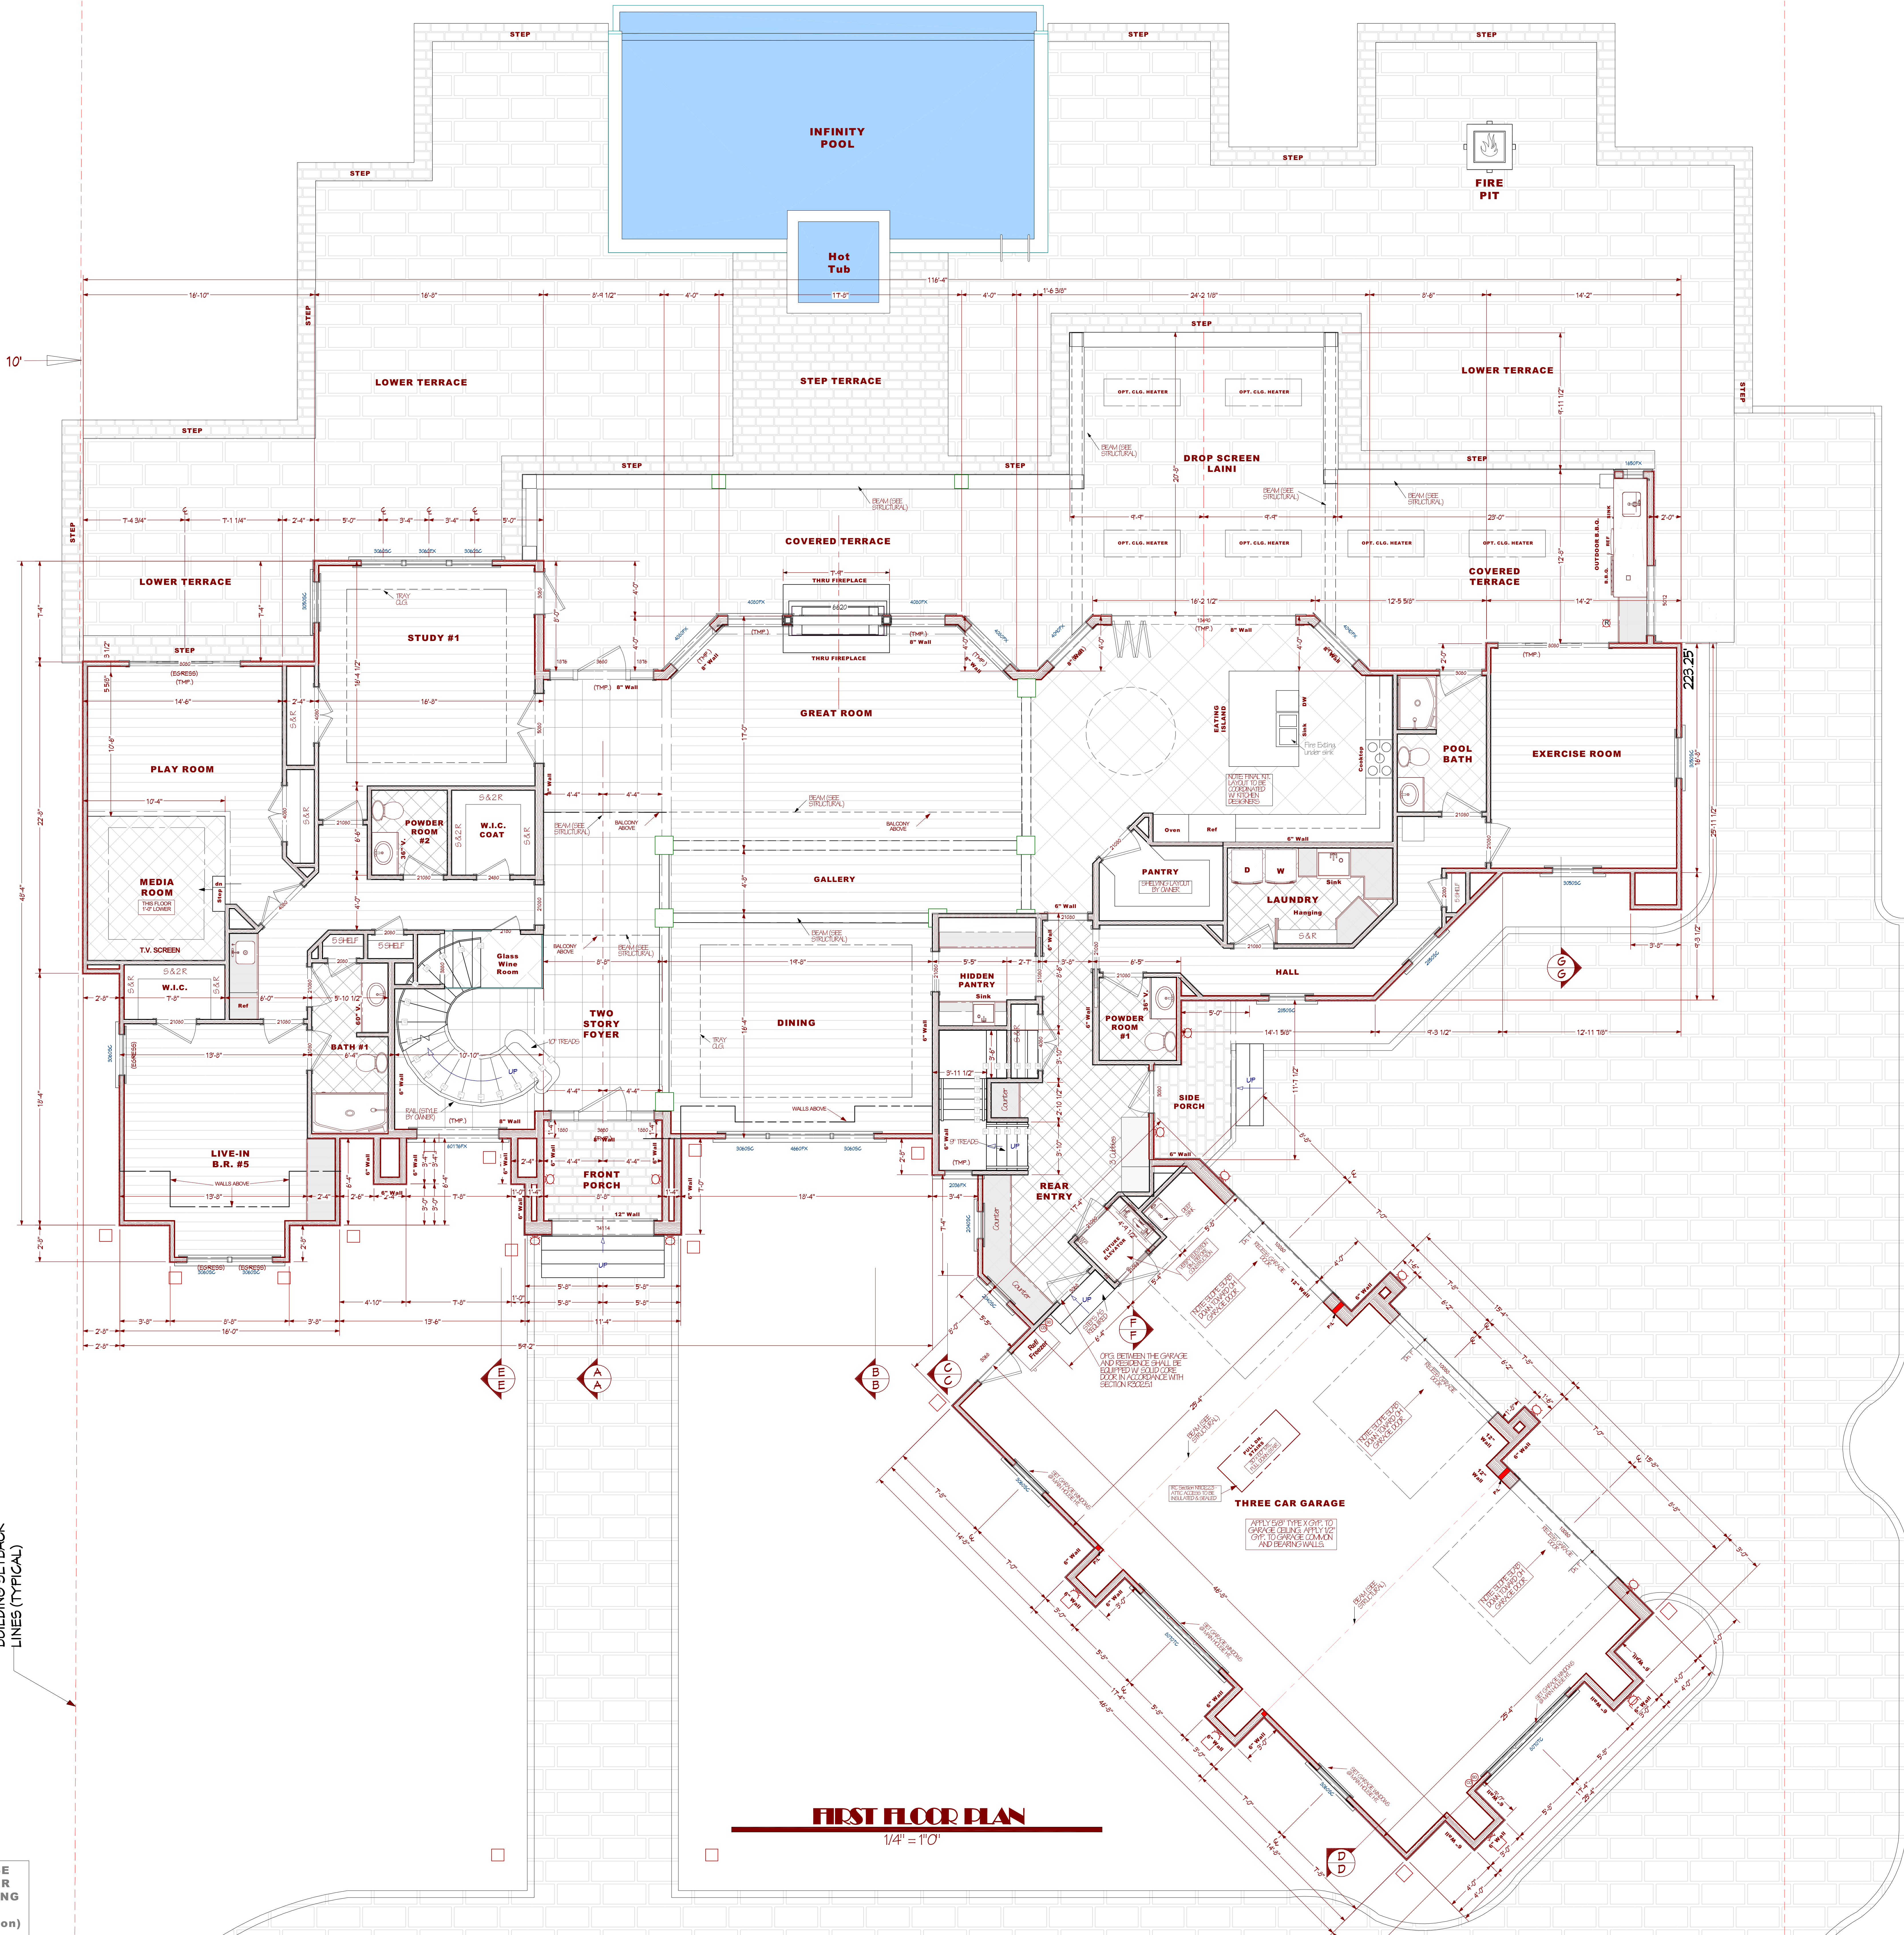

NOT FOR CONSTRUCTION. THESE ARE PROGRESS PLANS ONLY FOR OWNER PRE-BIDDING, ENGINEERING & PERMIT PREPARATION. (See Title Block for % of Completion)




REAR ELEVATION STUDY



FRONT ELEVATION STUDY



FRONT ELEVATION STUDY

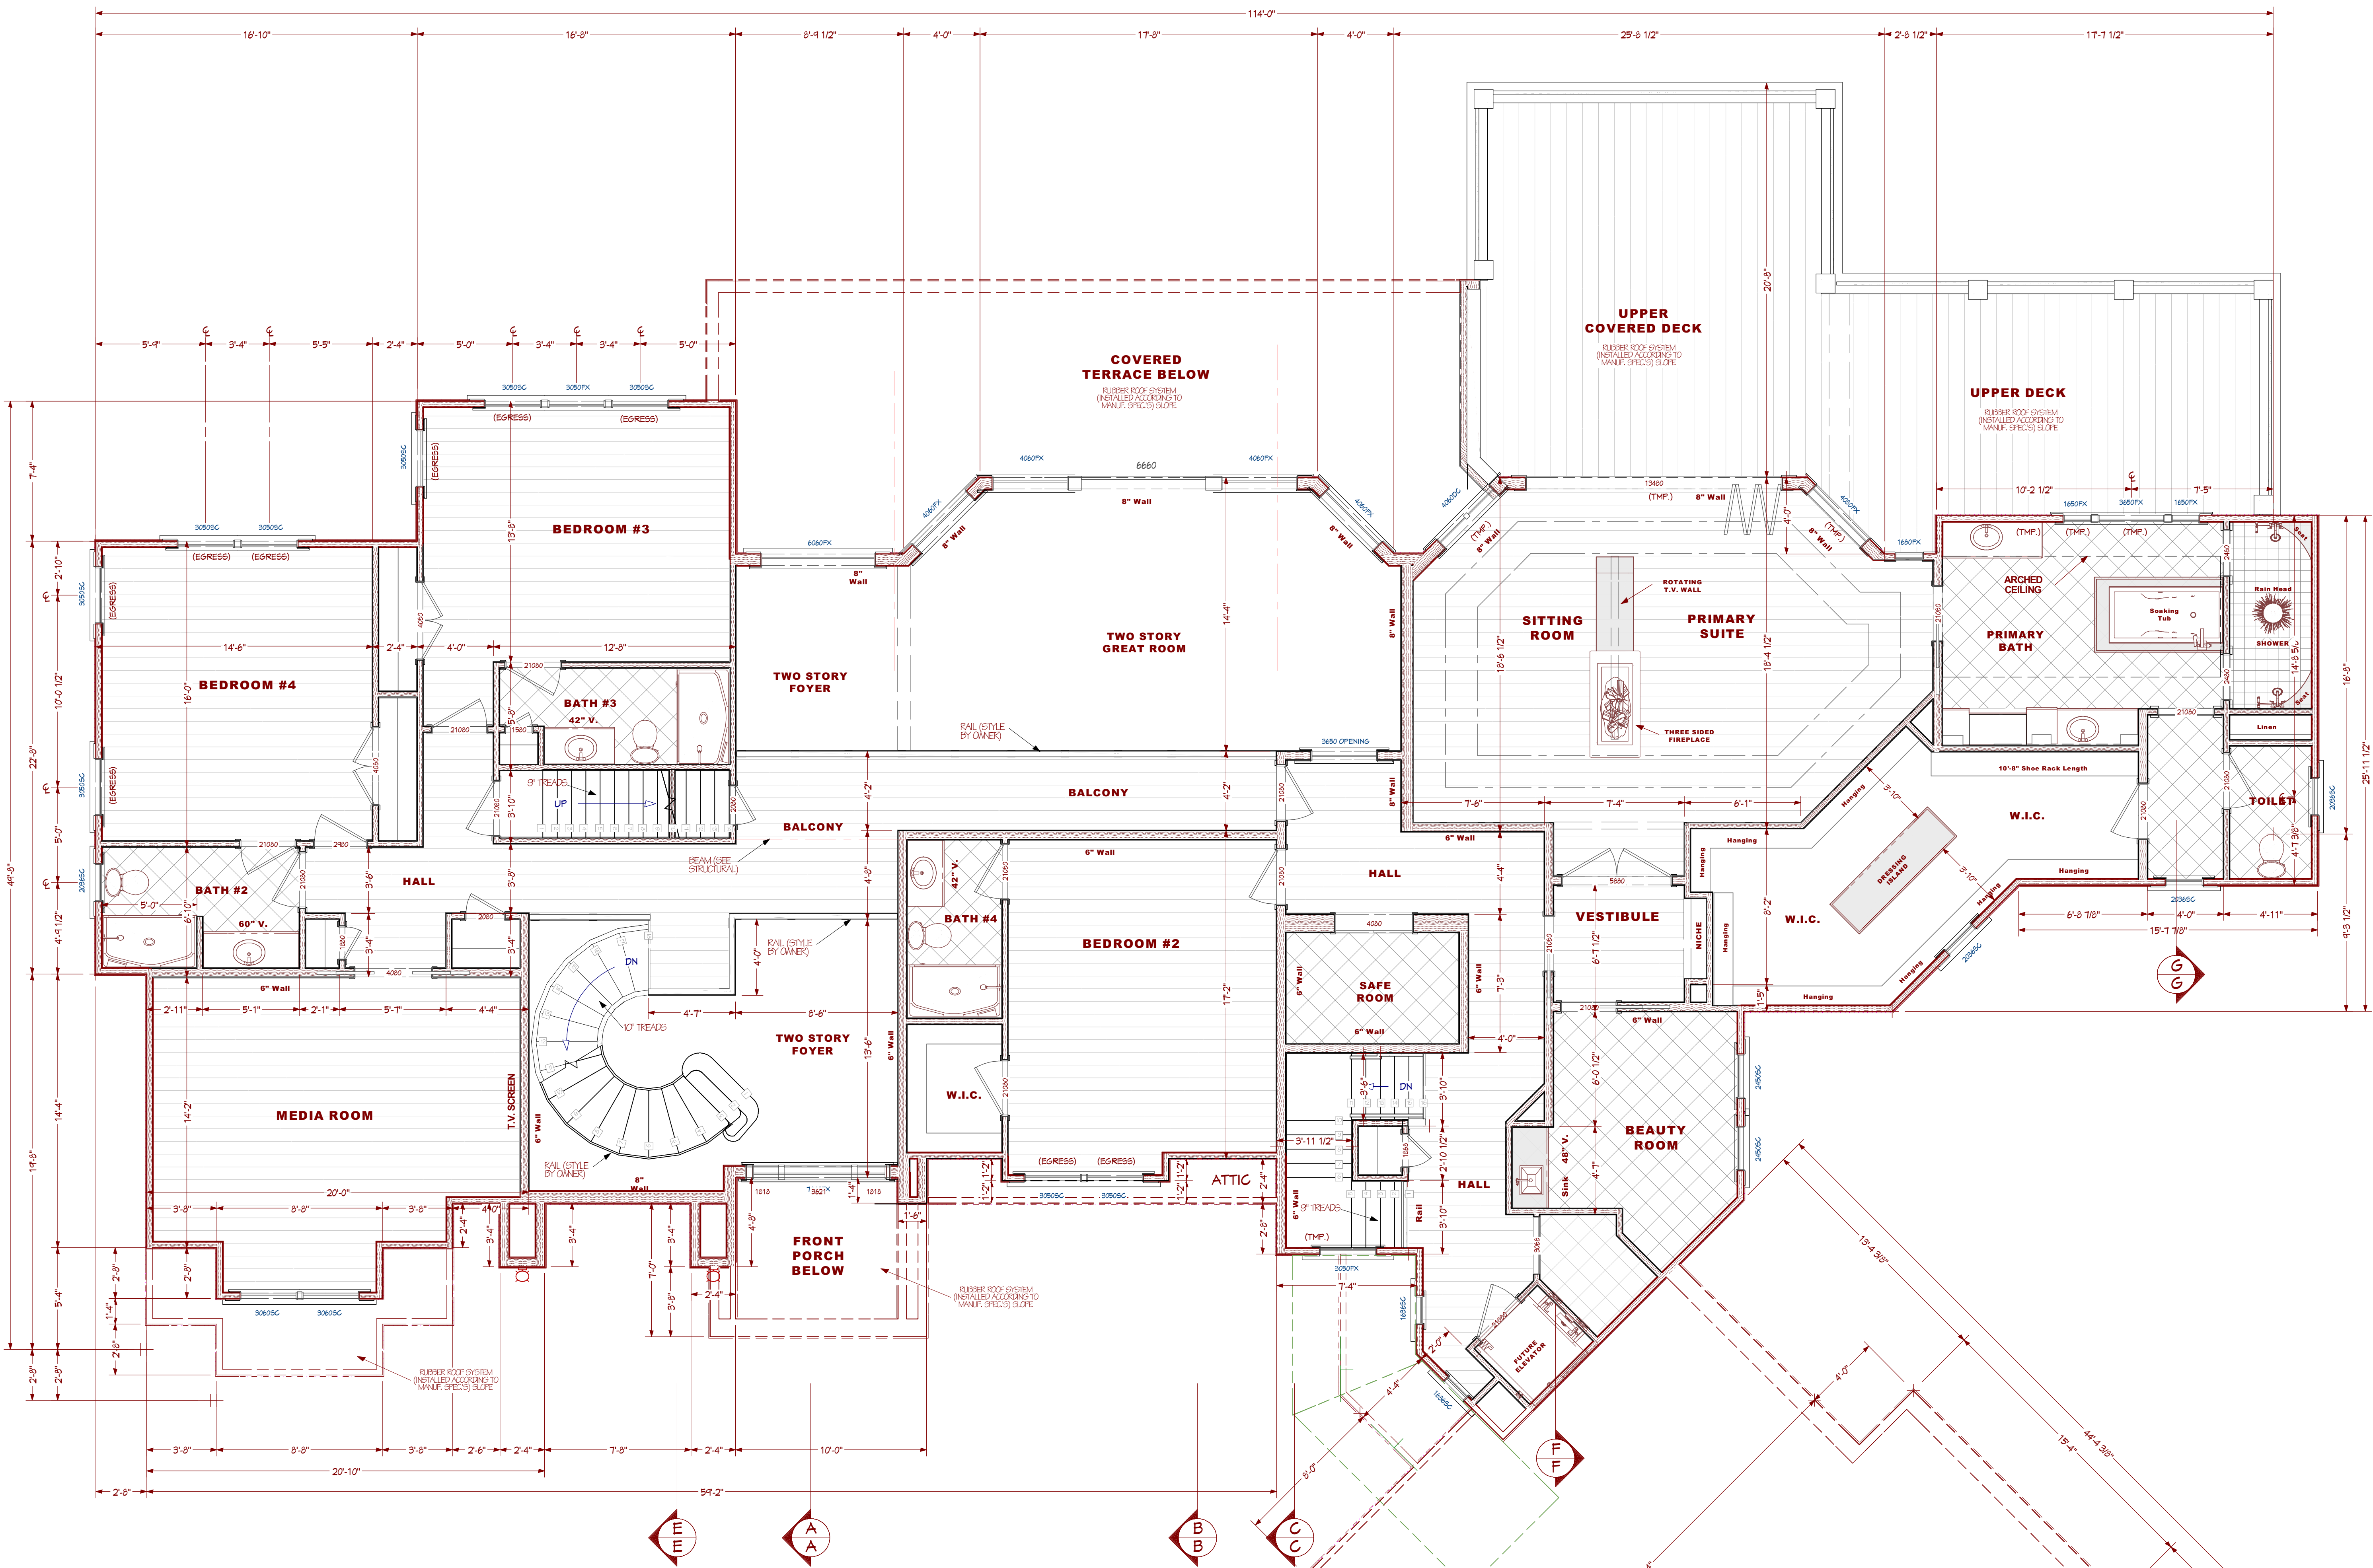

SECOND FLOOR PLAN

1/4" = 1'-0"

NOT FOR CONSTRUCTION. THESE ARE PROGRESS PLANS ONLY FOR OWNER PRE-BIDDING, ENGINEERING & PERMIT PREPARATION (See Title Block for % of Completion)



These Designs, Plans & Details are the property of Art Ross Designs Ltd. & Art Ross and may not be reproduced, represented, sold, rented, loaned, or distributed without the express authorization in writing by Art Ross Designs Ltd. or Art Ross. Copyright © Art Ross Designs Ltd. All Rights Reserved.

Residence for Tiffany Hassell
Residence for Lot 125 - 4127 River Park Drive, Suffolk, VA 23435


Art Ross Designs
3833 KINGS LAKE DRIVE
VIRGINIA BEACH, VA 23462
OFFICE: (757) 498-1468
CELL: (757) 617-2727

REVISIONS
Pre-Bid - 95%
2018 Code


PREPARED BY:
Art Ross

ISSUE DATE
09/15/2022


Hassell
Residence
SHEET NUMBER
A-2

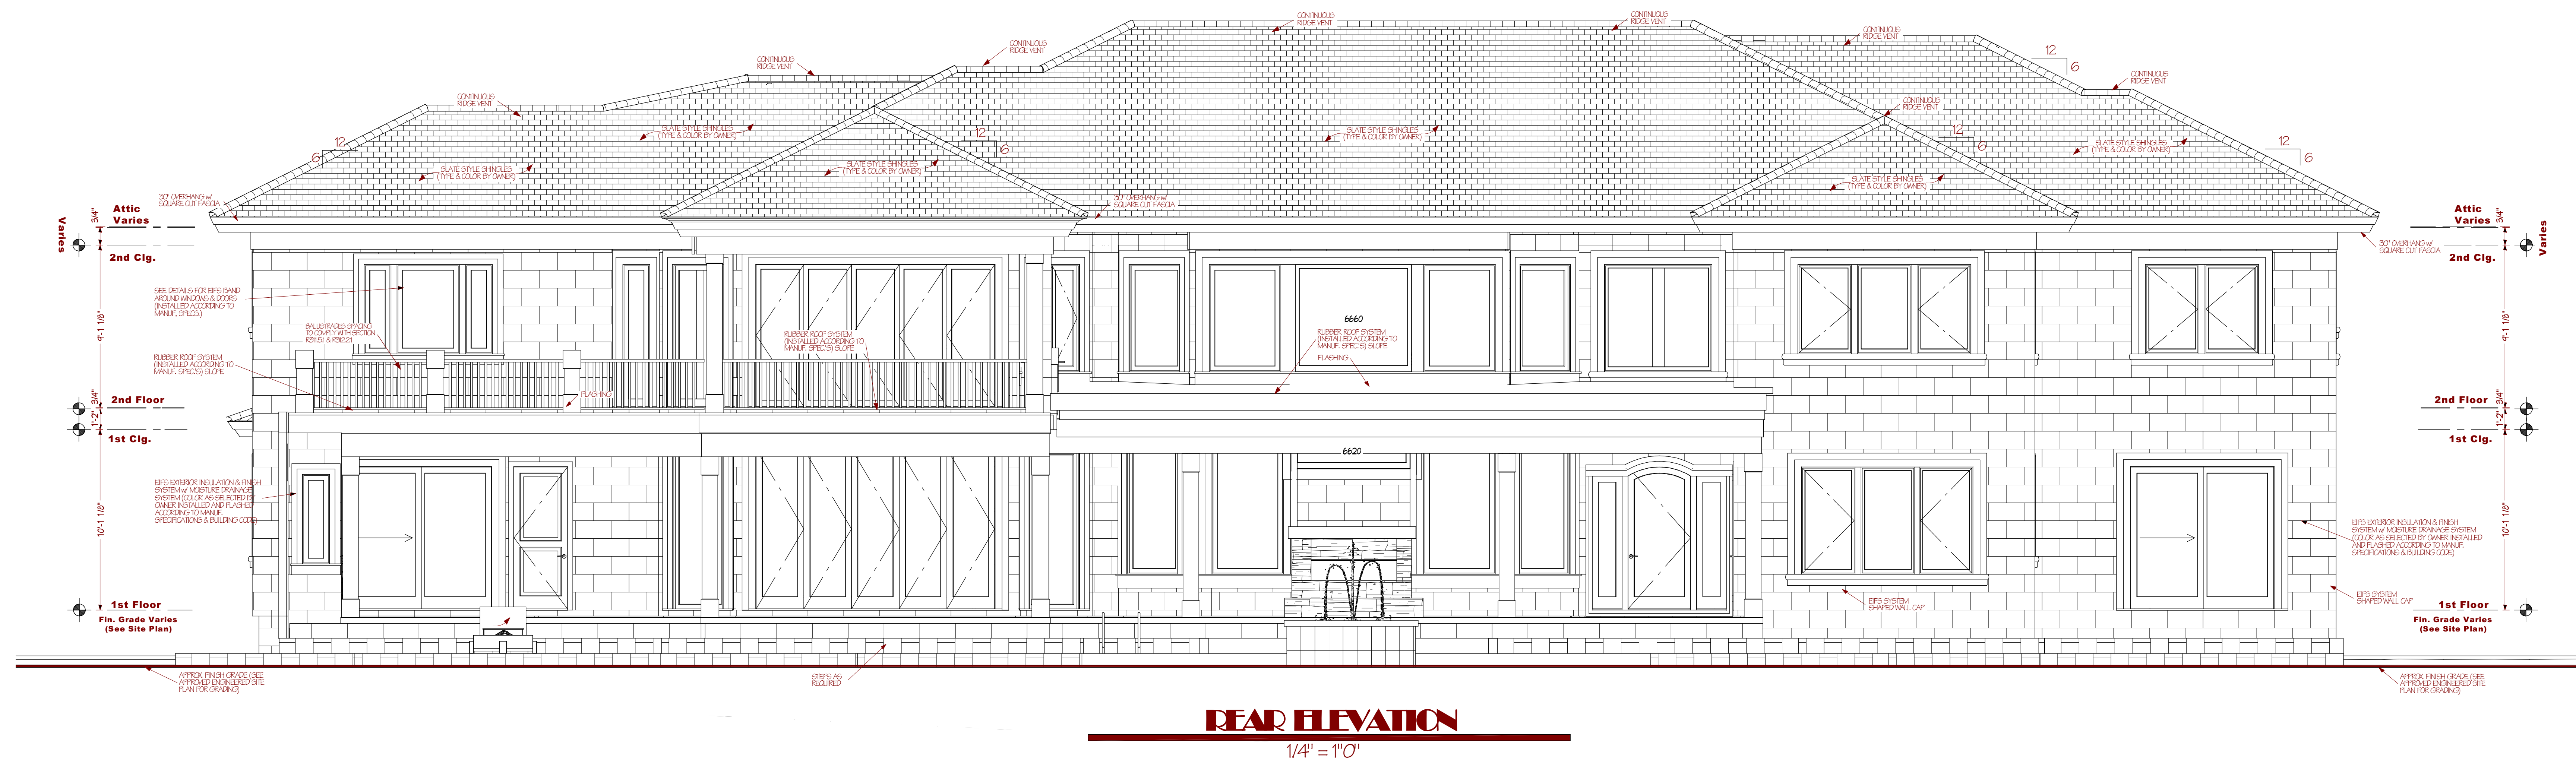

REAR ELEVATION
1/4" = 1'0"

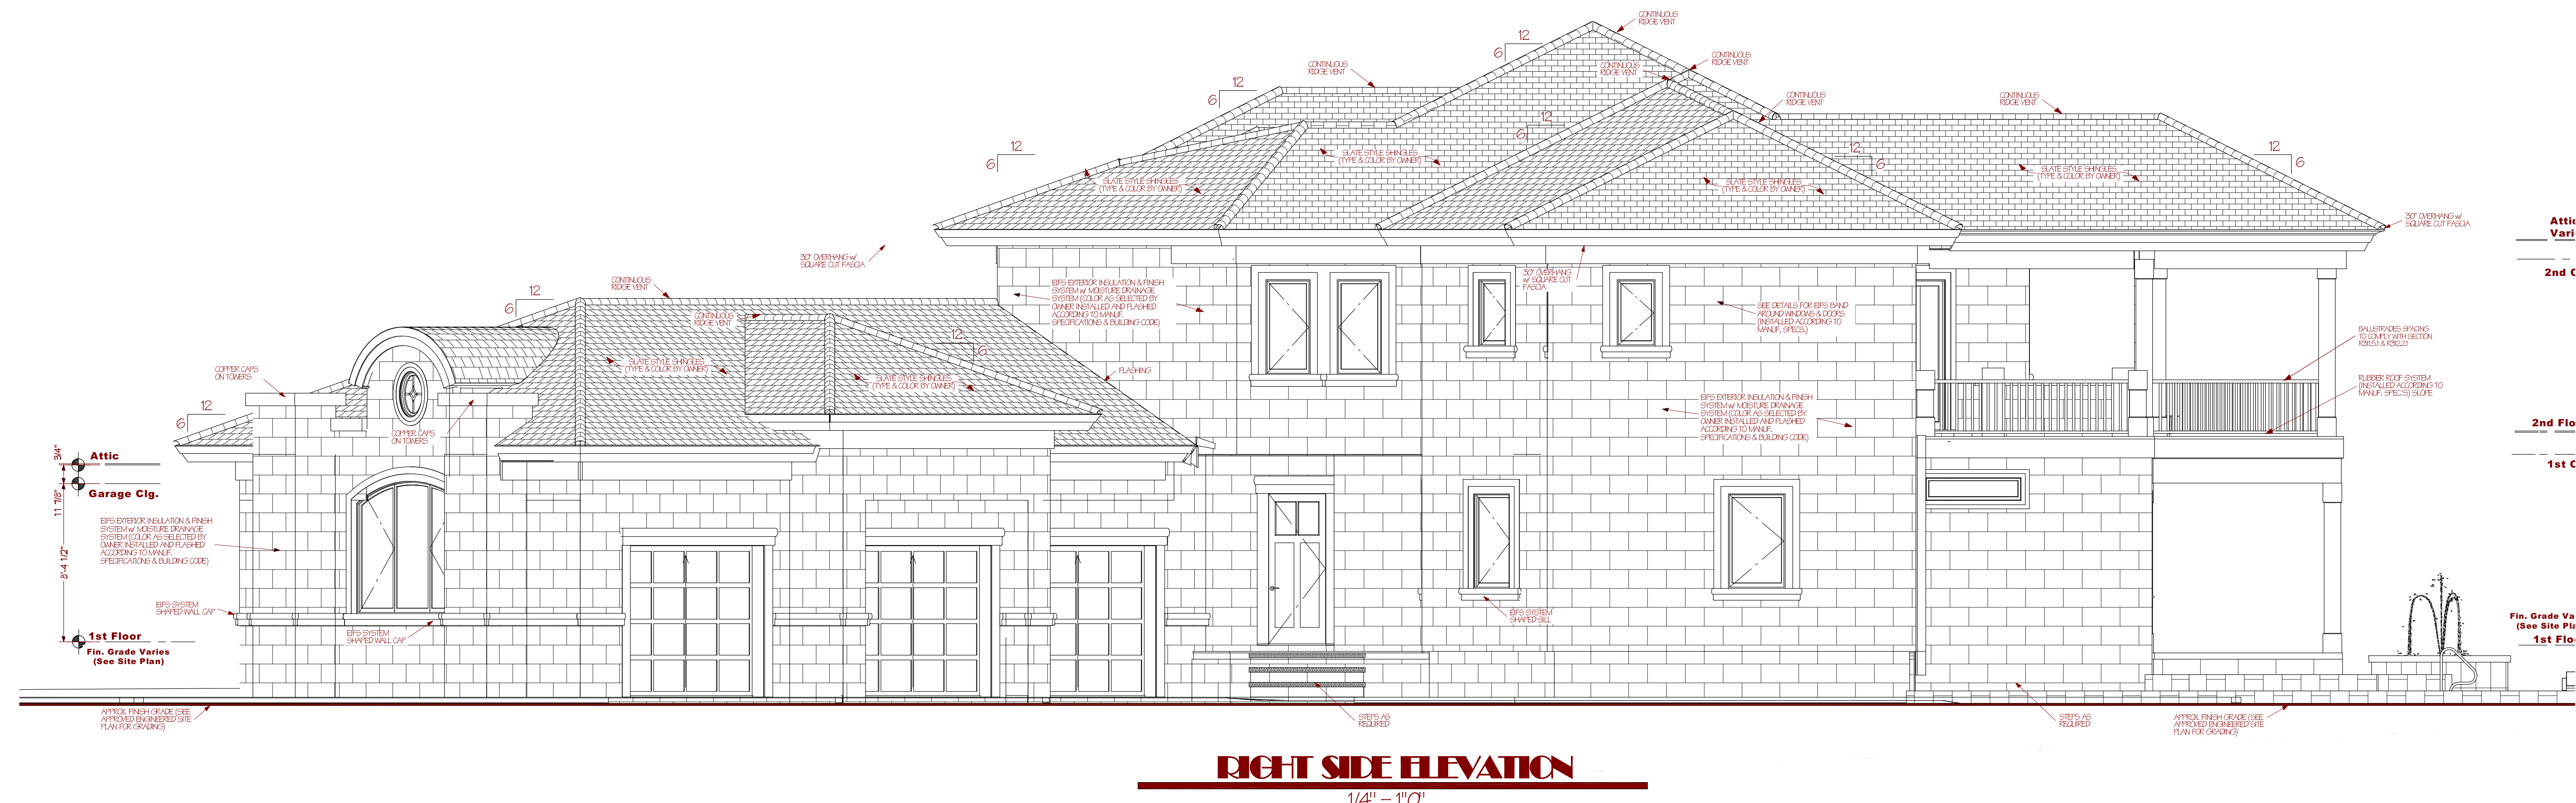

RIGHT SIDE ELEVATION
1/4" = 1'0"

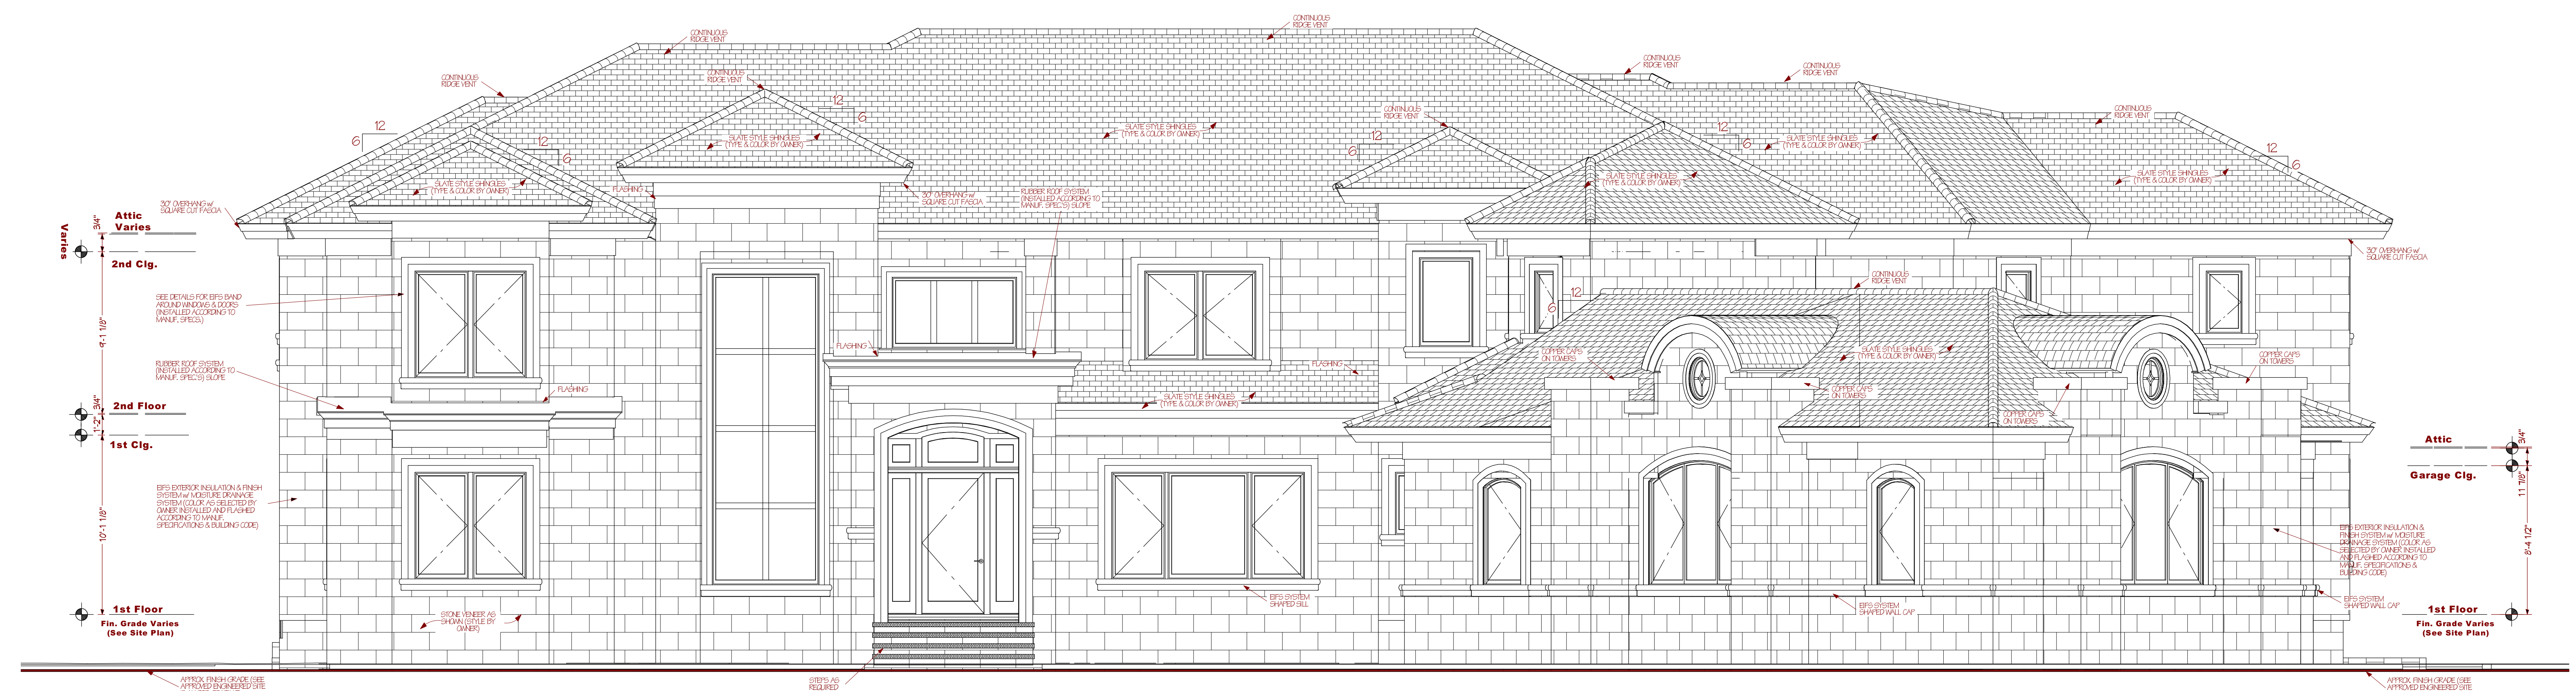


FRONT ELEVATION
1/4" = 1'0"

NOTE: GRADE AS SHOWN IS APPROXIMATE. NOT TO BE USED FOR ACTUAL GRADING, FOOTING LOCATIONS OR FILL.


NOT FOR CONSTRUCTION. THESE ARE PROGRESS PLANS ONLY FOR OWNER PRE-BIDDING, ENGINEERING & PERMIT PREPARATION. (See Title Block for % of Completion)

Residence for Tiffany Hassell


Residence for Lot 125 - 4127 River Park Drive, Suffolk, VA 23435

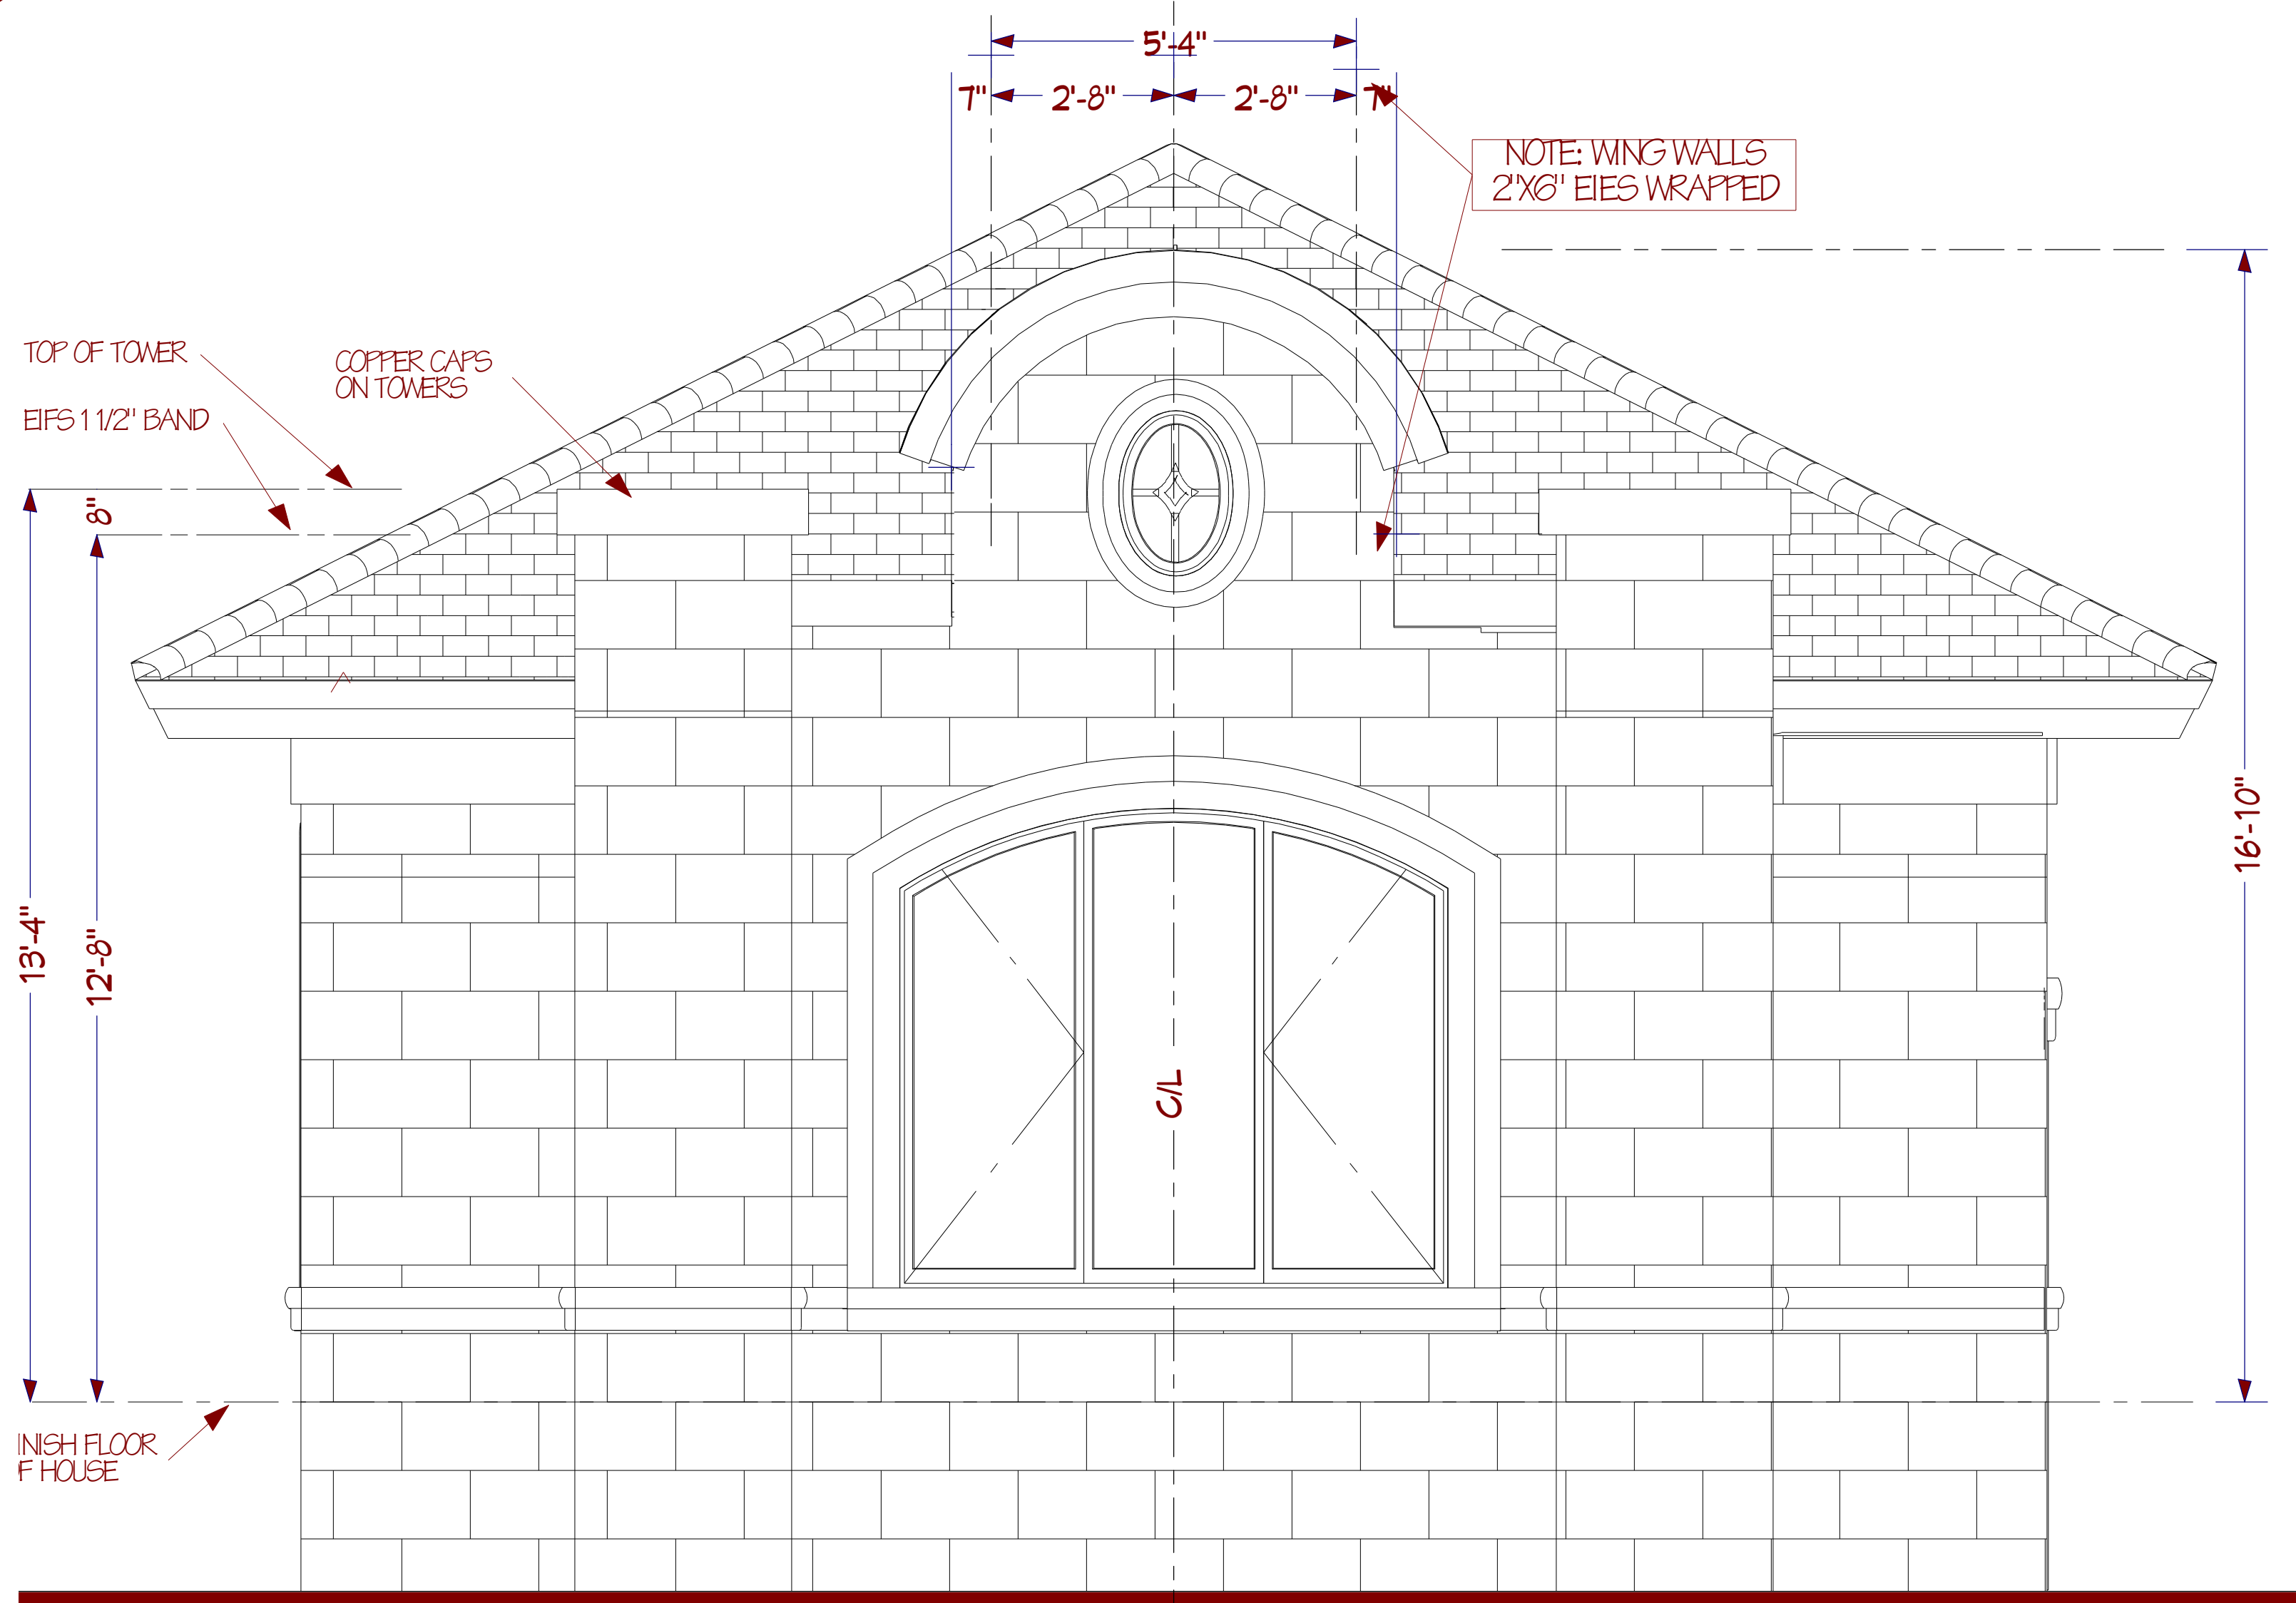


BOX COLUMN DETAIL
1/2" = 1'0"

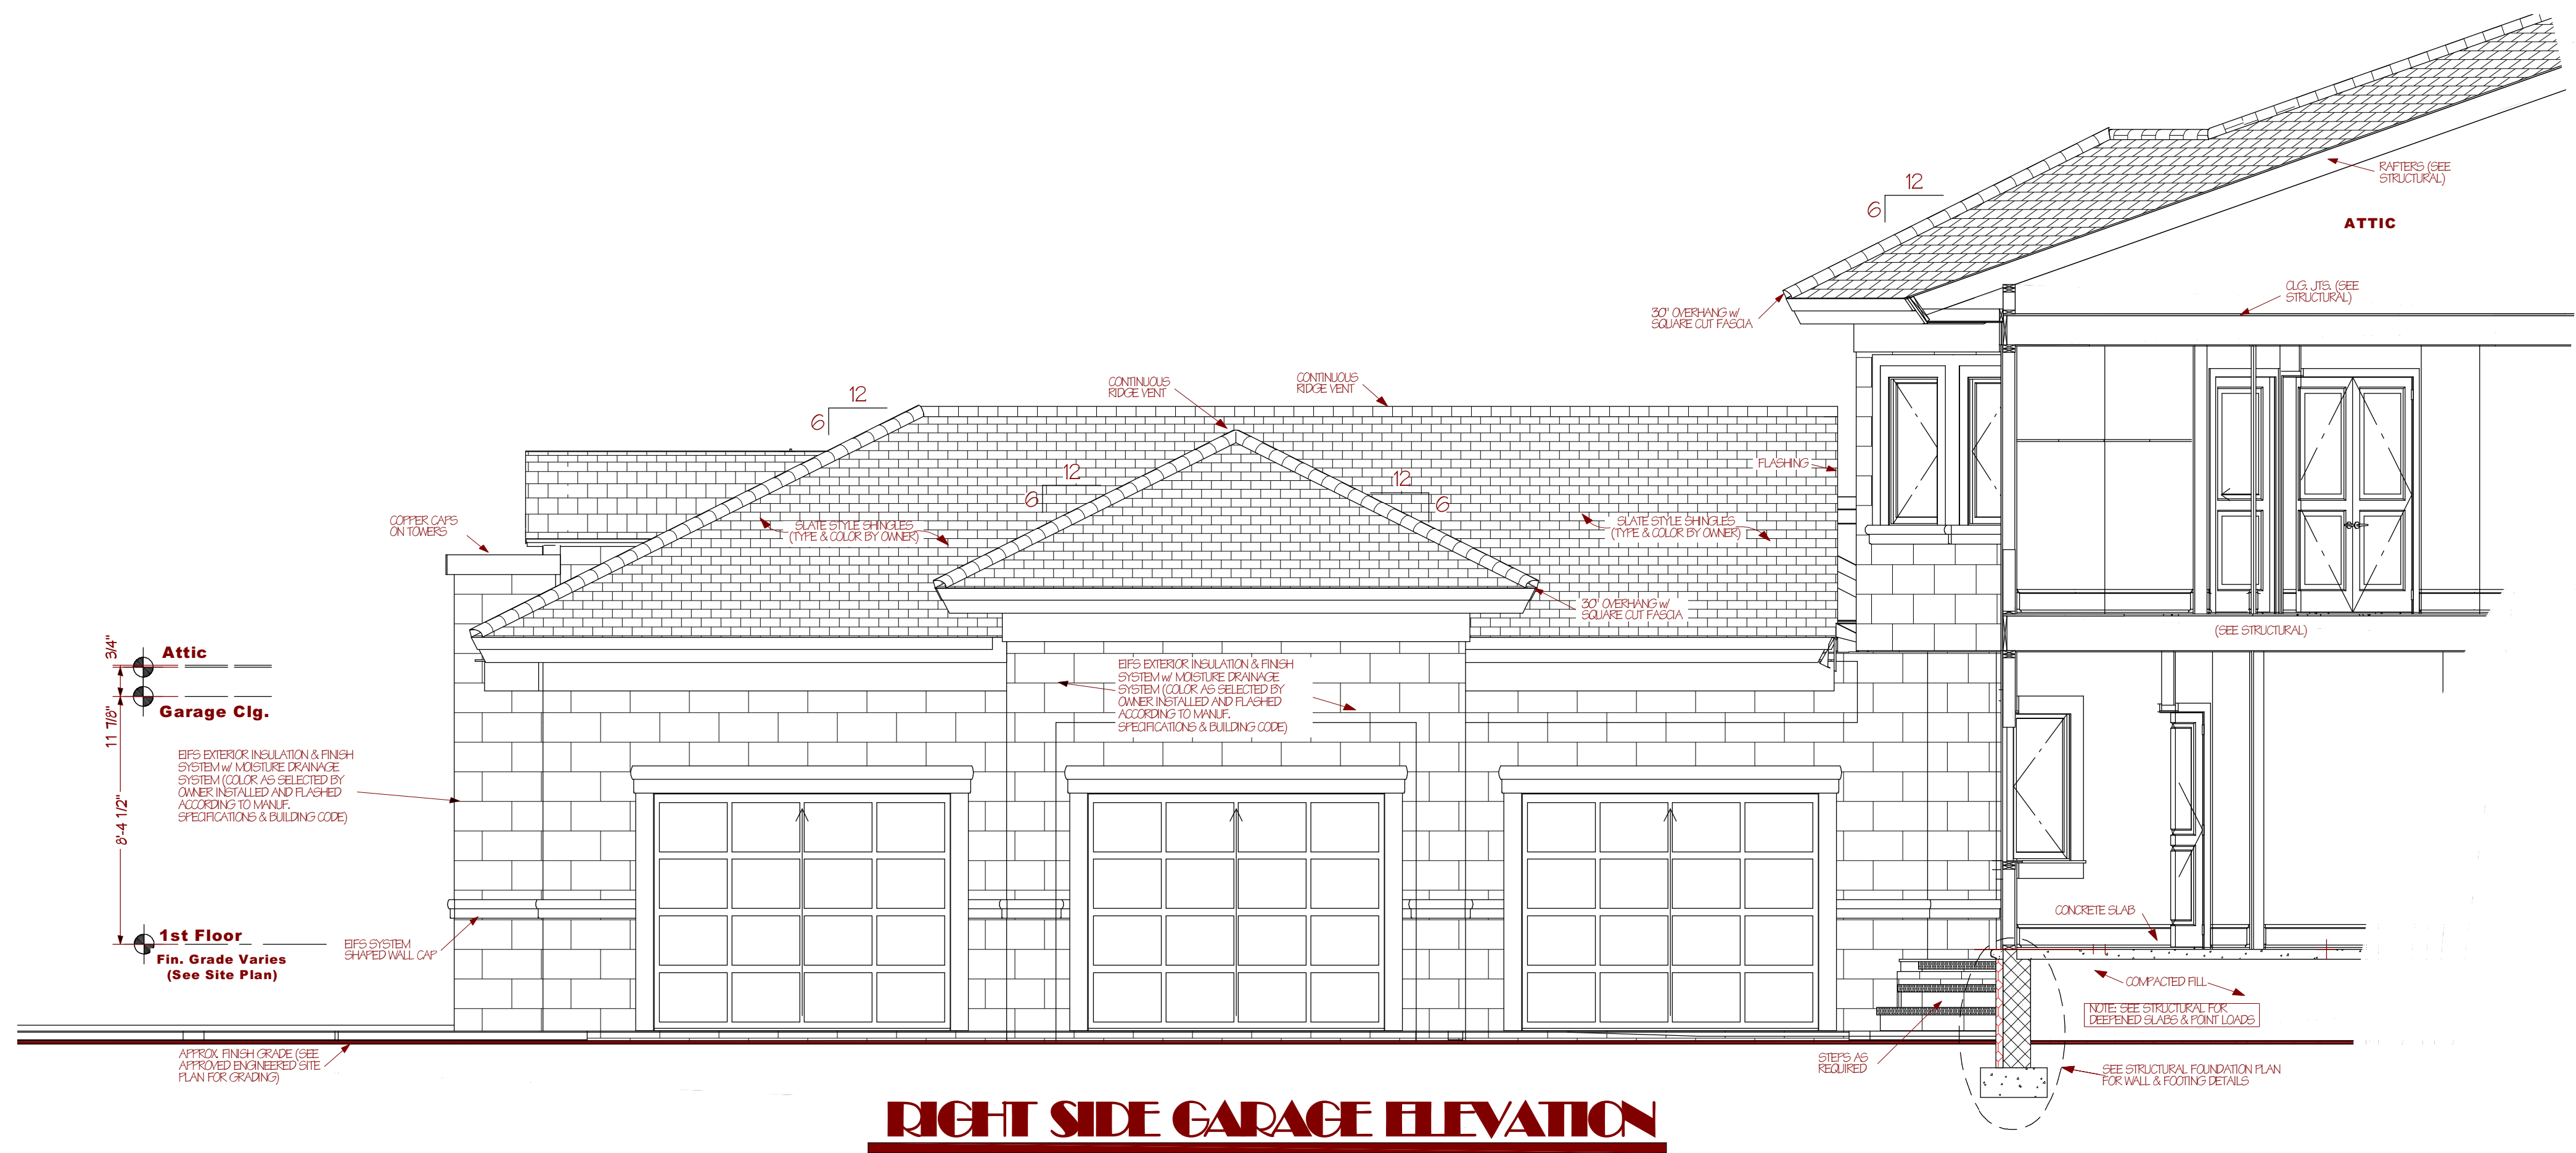

RIGHT SIDE GARAGE ELEVATION
1/4" = 1'0"

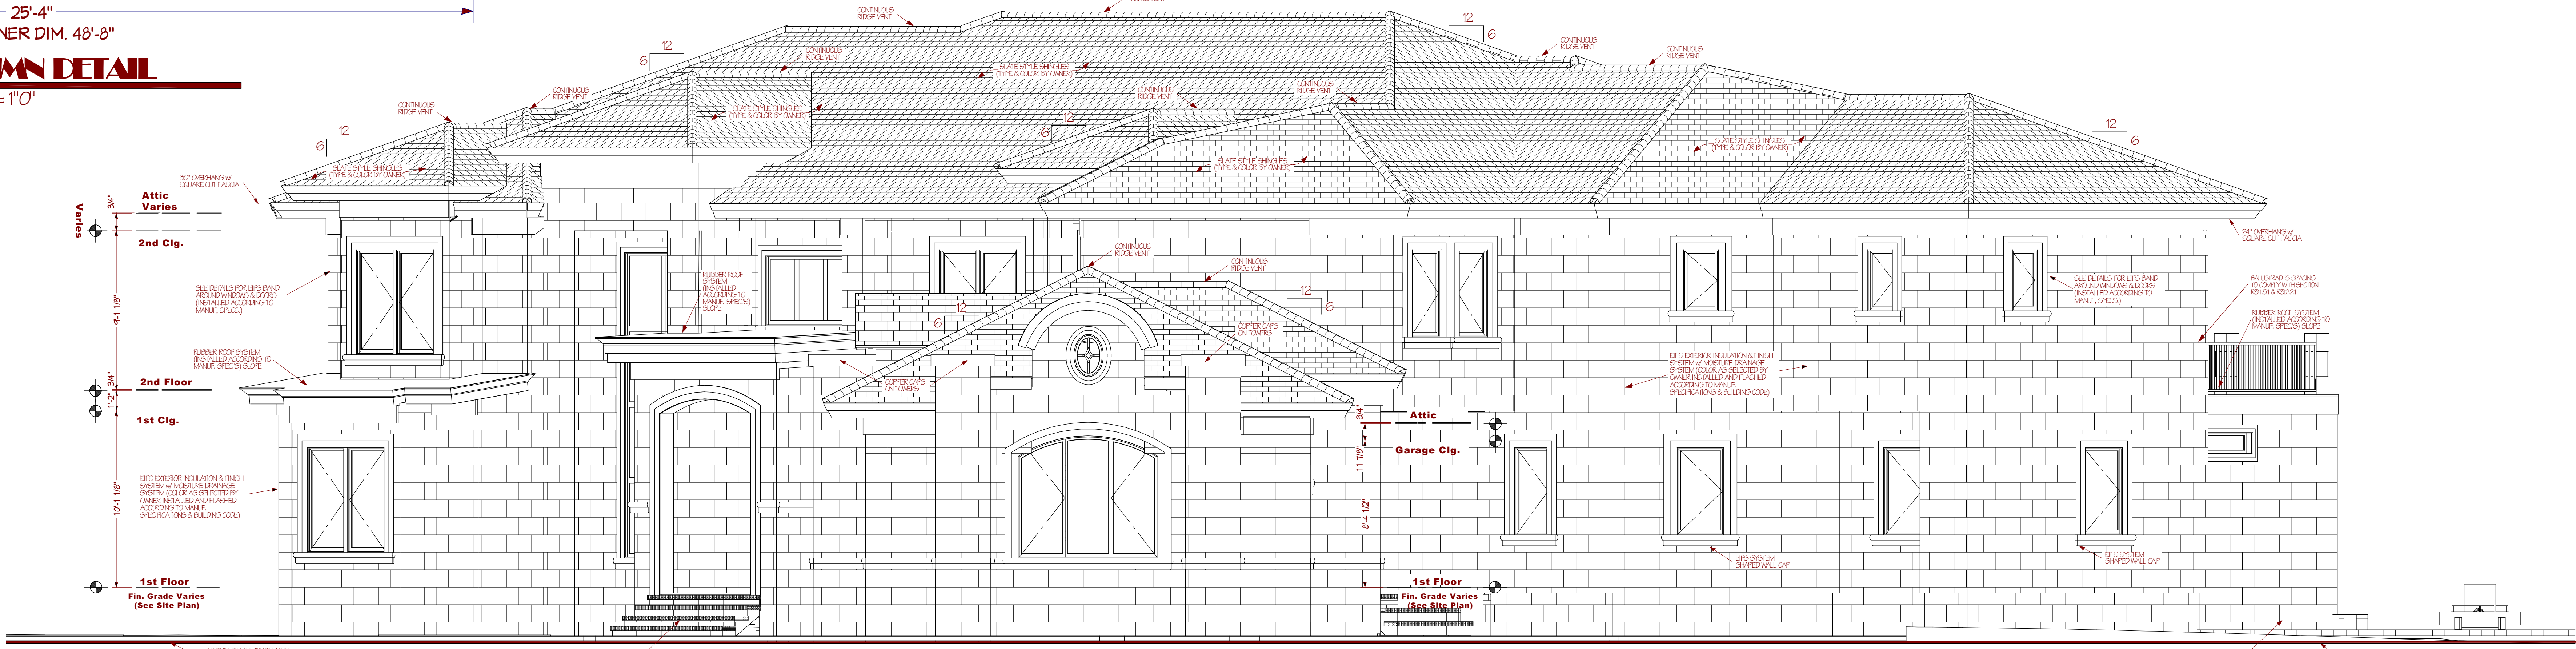

FRONT GARAGE ELEVATION
1/4" = 1'0"

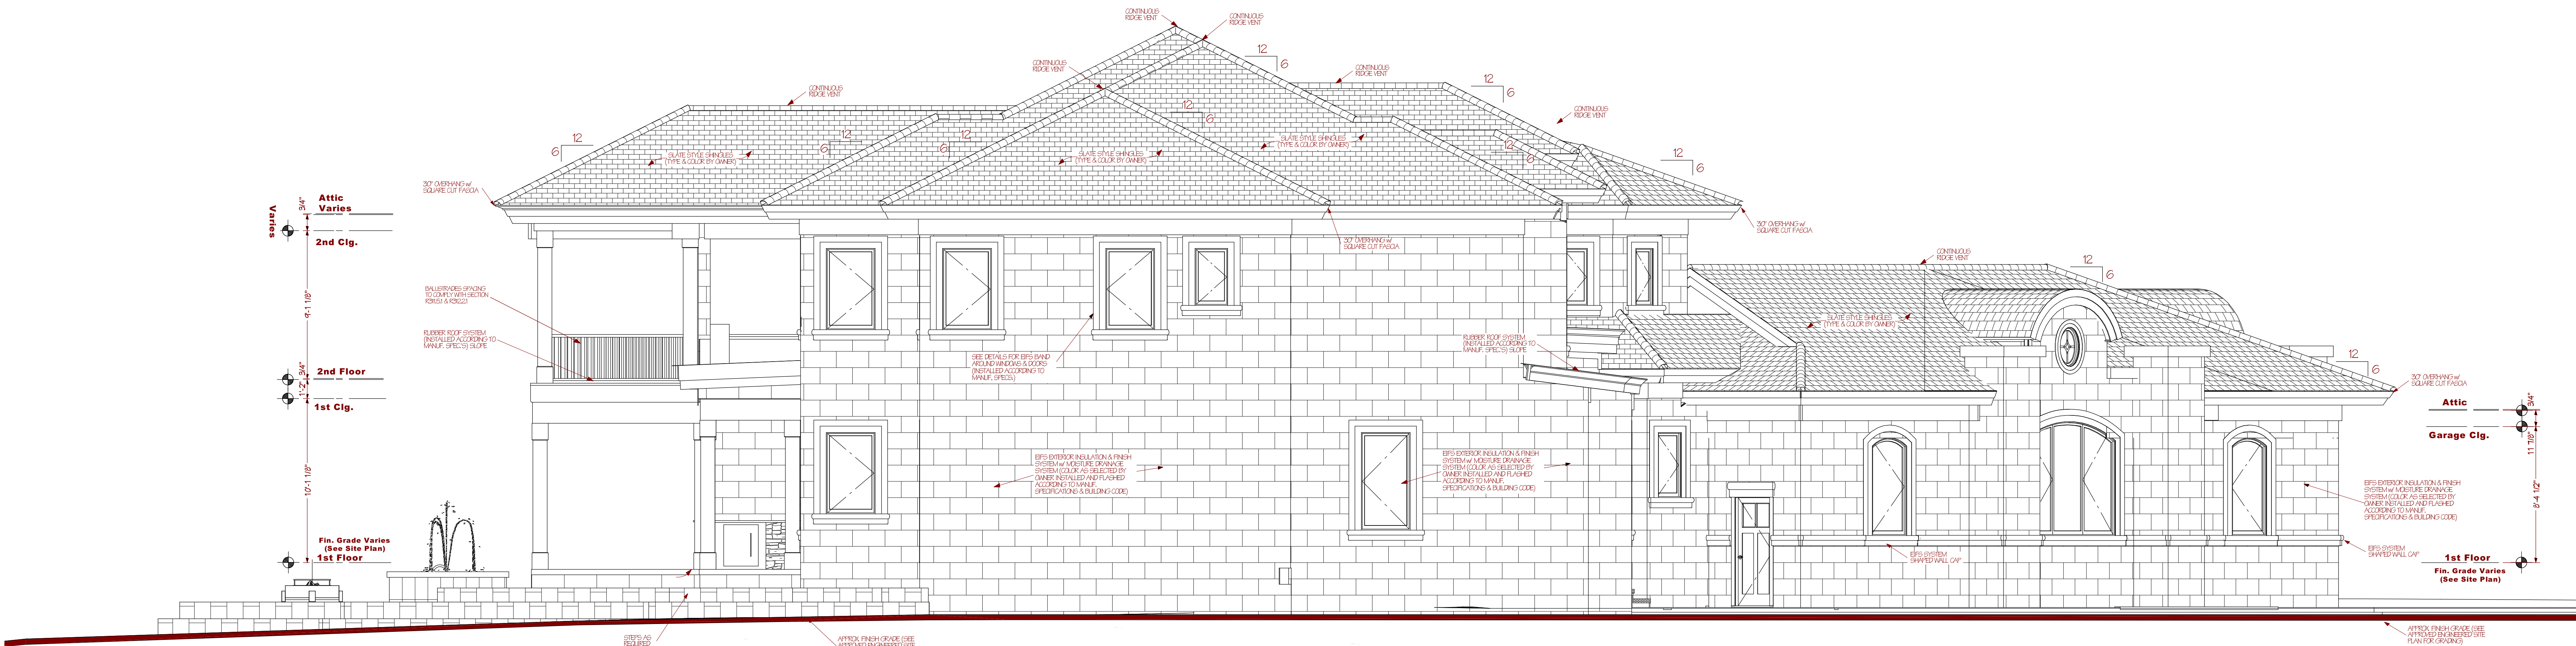

LEFT SIDE ELEVATION
1/4" = 1'0"

NOTE: GRADE AS SHOWN IS APPROXIMATE
NOT TO BE USED FOR ACTUAL GRADING,
FOOTINGS LOCATIONS OR FILL.

NOT FOR CONSTRUCTION. THESE
ARE PROGRESS PLANS ONLY FOR
OWNER PRE-BIDDING, ENGINEERING
& PERMIT PREPARATION.
(See Title Block for % of Completion)



These Designs, Plans & Details
are the property of Art Ross
Designs Ltd. & Art Ross and
may not be replicated,
reproduced, sold, rented,
transmitted, or distributed without
the express authorization in
writing by Art Ross Designs Ltd.
or Art Ross. Copyright © Art
Ross Designs Ltd. All Rights
Reserved.

Residence for Tiffany Hassell

Residence for Lot 125 - 4127 River Park Drive, Suffolk, VA 23435



3833 KINGS LAKE DRIVE
VIRGINIA BEACH, VA 23462
OFFICE: (757) 498-1468
CELL: (757) 617-2727

REVISIONS

Pre-Bid - 95%

2018 Code

PREPARED BY:

Art Ross

ISSUE DATE

09/15/2022

Hassell


Residence

SHEET NUMBER


A-4




These Designs, Plans & Details are the property of Art Ross Designs Ltd. & Art Ross and may not be reproduced, stored, transmitted, or distributed without the express authorization in writing by Art Ross Designs Ltd. or Art Ross. Copyright ©, Art Ross Designs Ltd. All Rights Reserved.

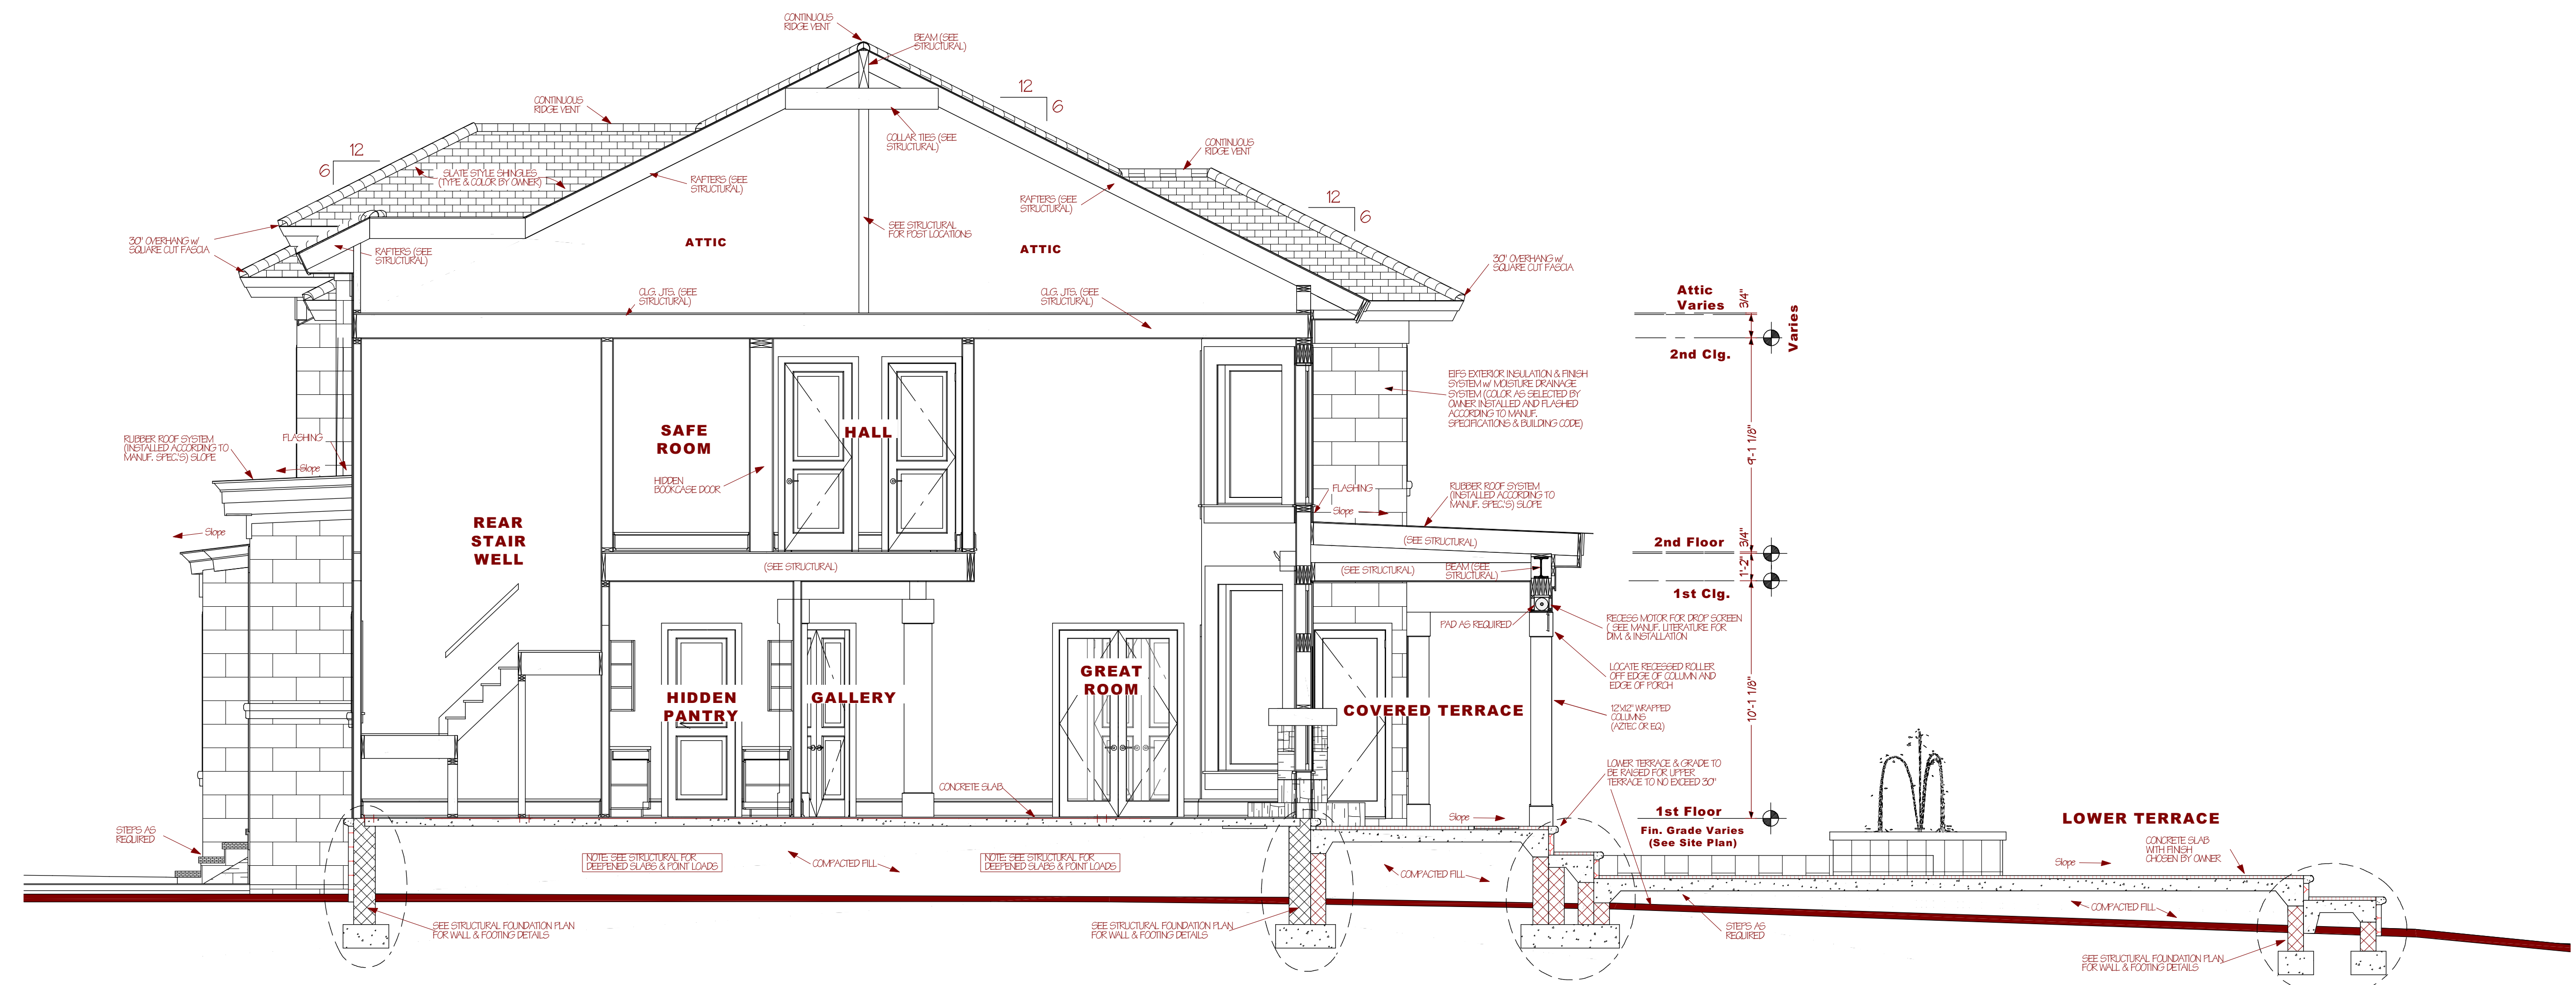

C-C REAR STAIR / HIDDEN PANTRY / SAFE RM. / ROOM / TERRACE
1/4" = 1'0"

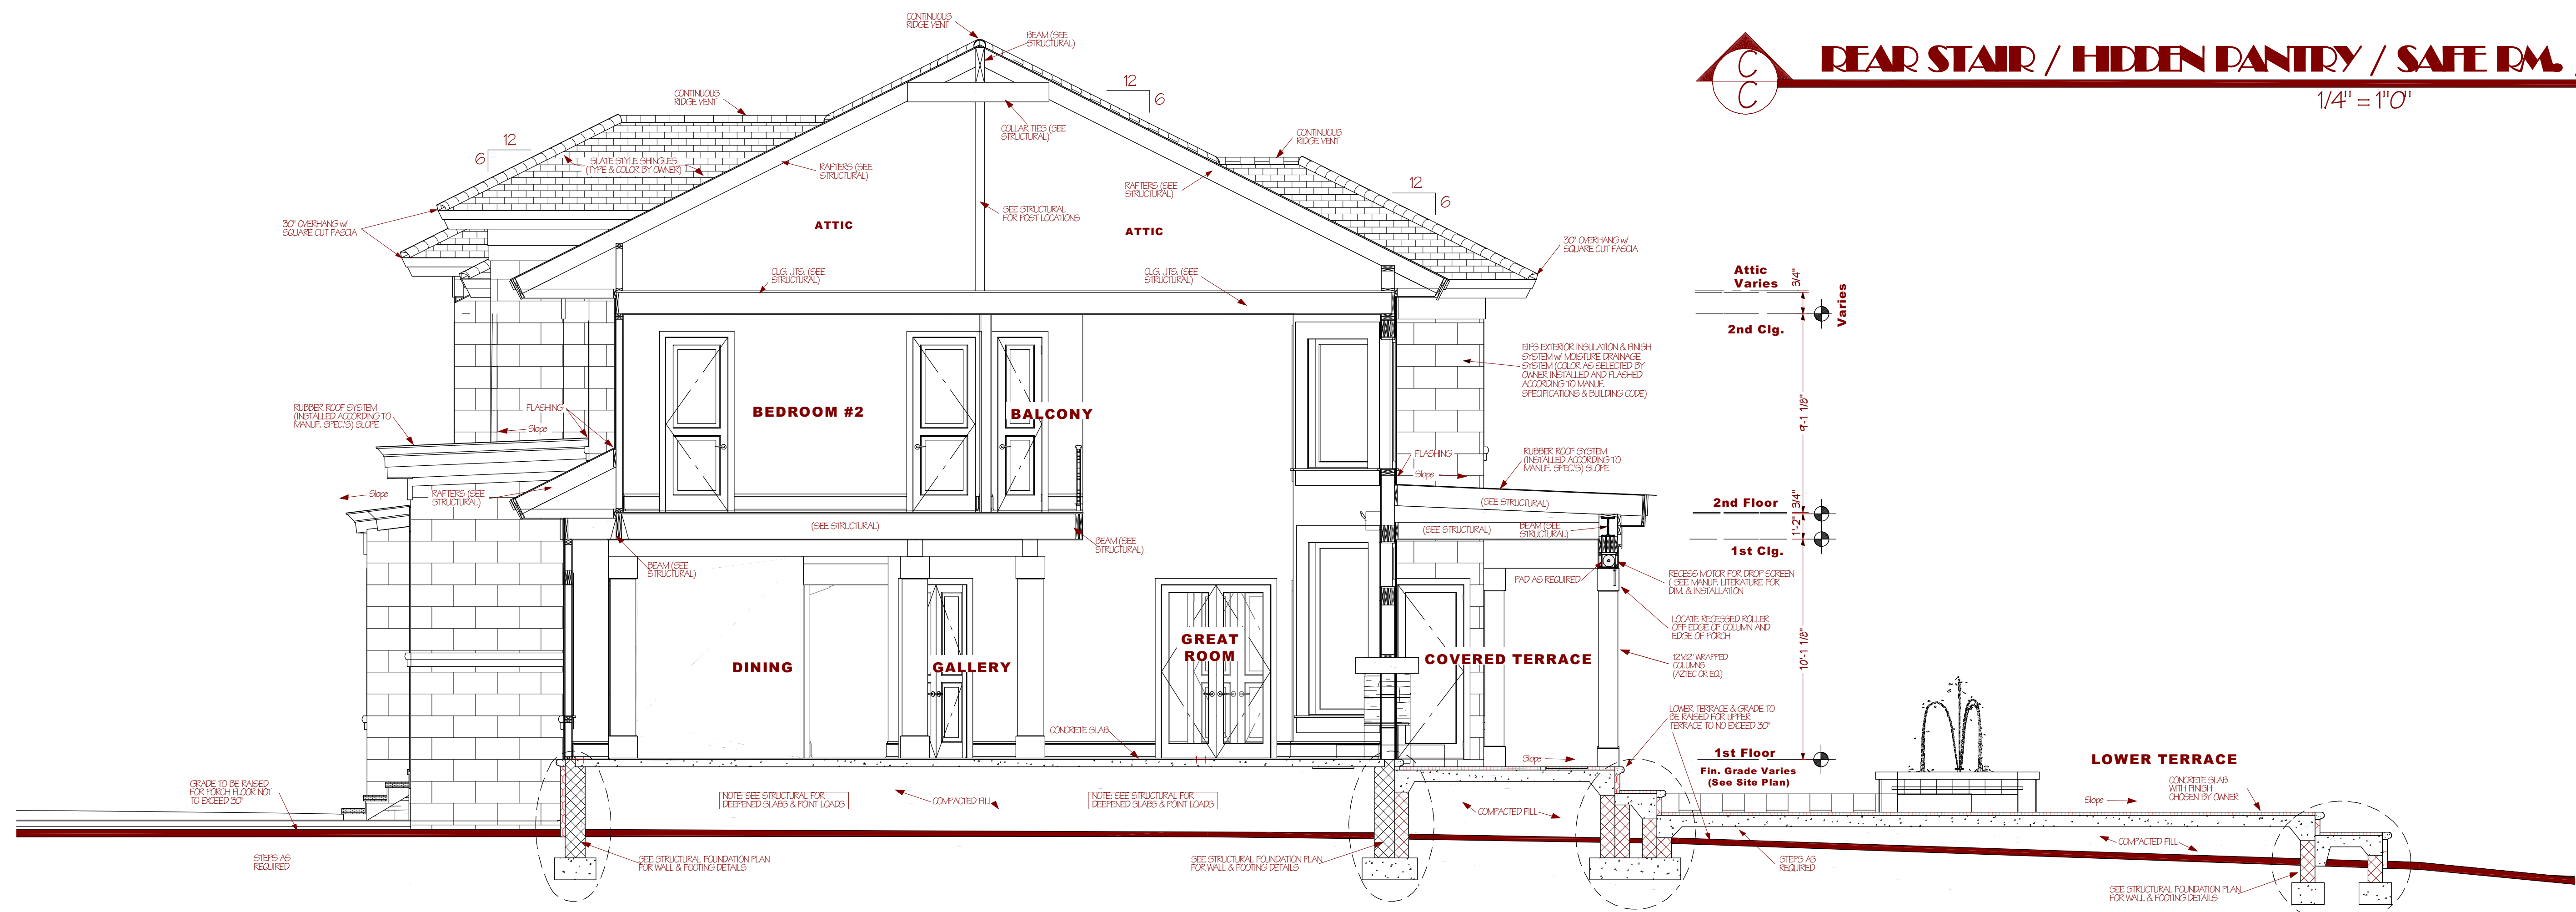

B-B DINING / GALLERY / GREAT ROOM / B.R. #3 / COVERED TERRACE
1/4" = 1'0"

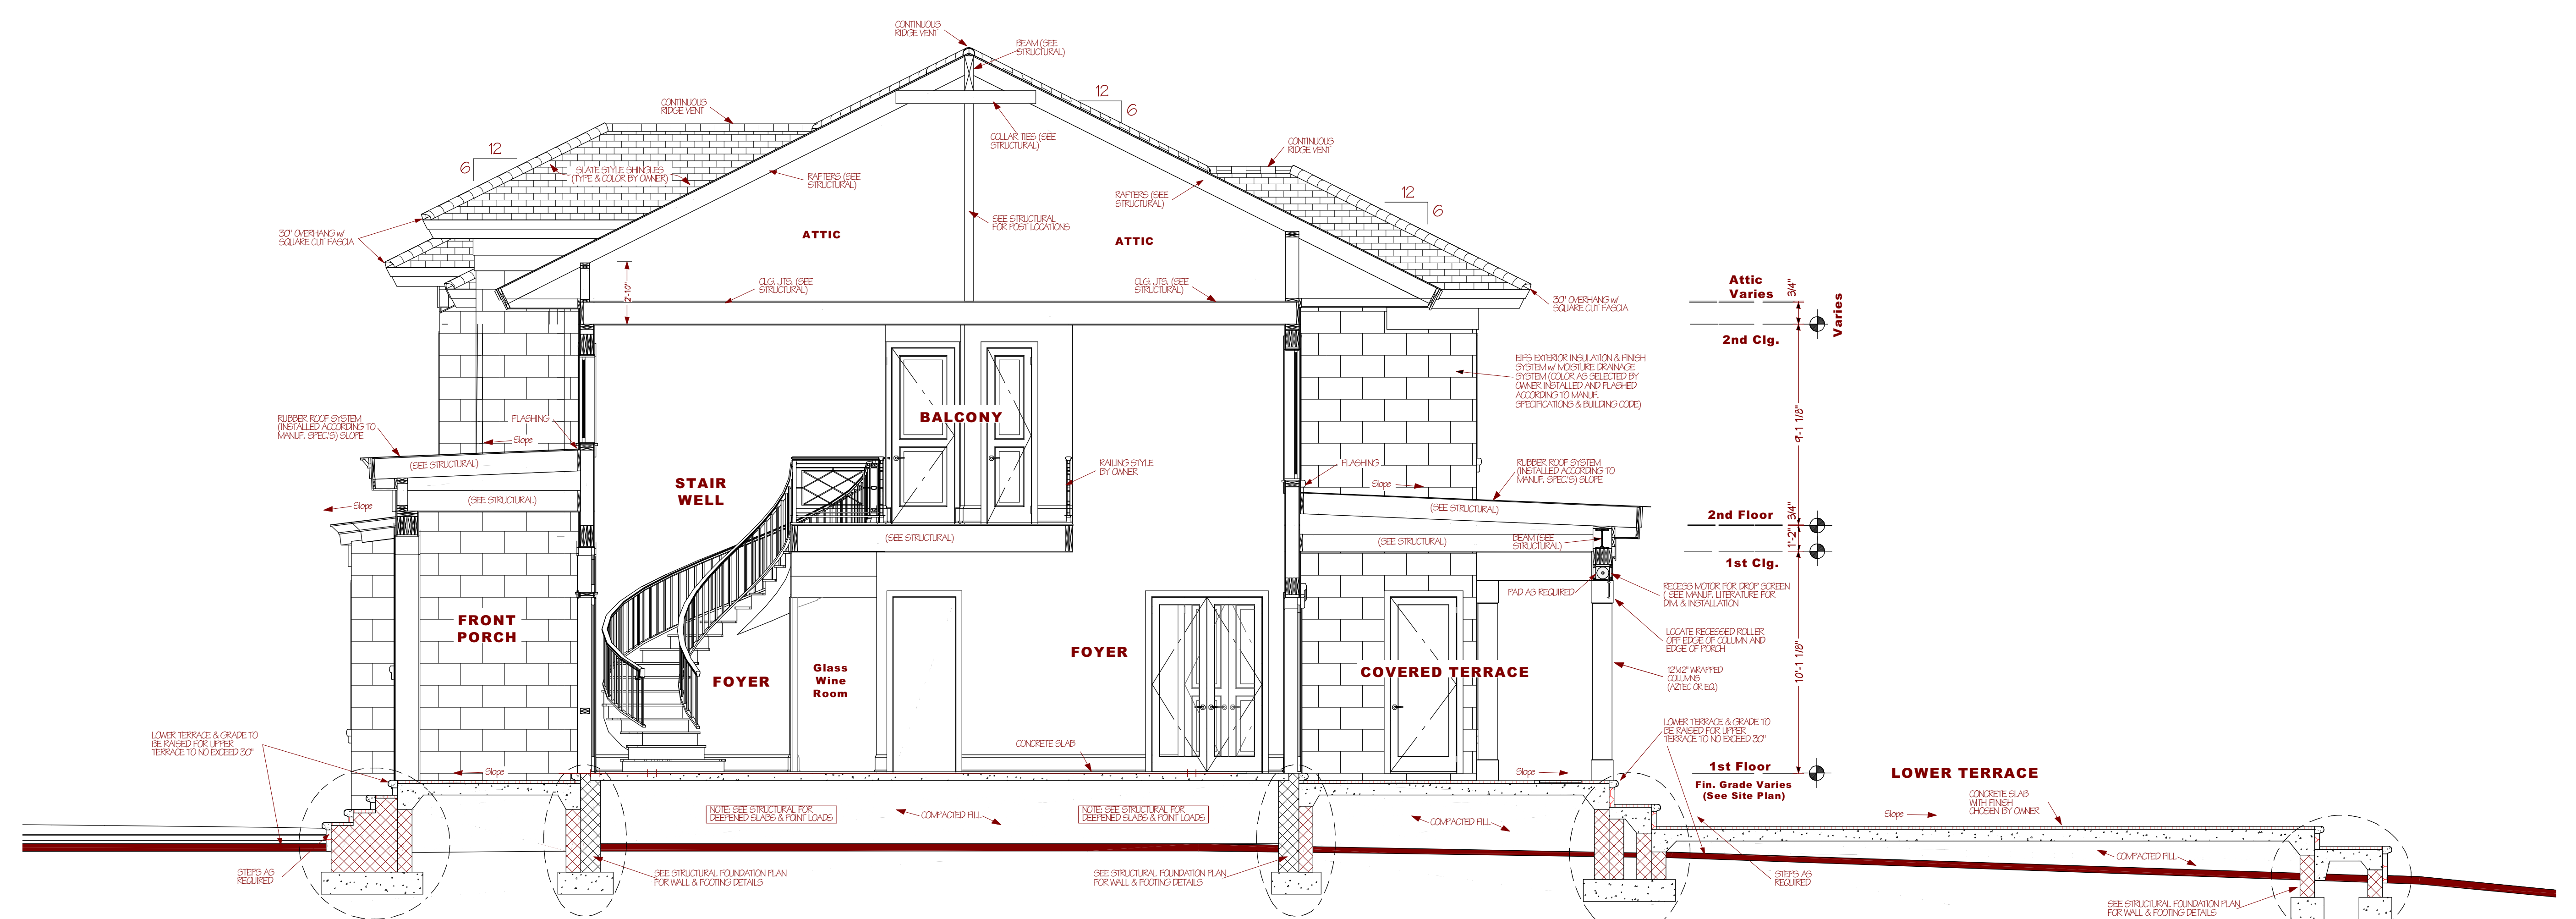

A-A FRONT PORCH / FOYER / BALCONY / COVERED TERRACE
1/4" = 1'0"

NOT FOR CONSTRUCTION. THESE ARE PROGRESS PLANS ONLY FOR OWNER PRE-BIDDING, ENGINEERING & PERMIT PREPARATION.
(See Title Block for % of Completion)

Residence for Tiffany Hassell
Residence for Lot 125 - 4127 River Park Drive, Suffolk, VA 23435

Art Ross Designs
3833 KINGS LAKE DRIVE
VIRGINIA BEACH, VA 23462
OFFICE: (757) 498-1468
CELL: (757) 617-2727

REVISIONS
Pre-Bid - 95%
2018 Code


PREPARED BY:
Art Ross

ISSUE DATE
09/15/2022


Hassell Residence
SHEET NUMBER
A-5




These Designs, Plans & Details are the property of Art Ross Designs Ltd. & Art Ross and may not be reproduced, stored, copied, or distributed without the express authorization in writing by Art Ross Designs Ltd. or Art Ross. Copyright ©, Art Ross Designs Ltd. All Rights Reserved.

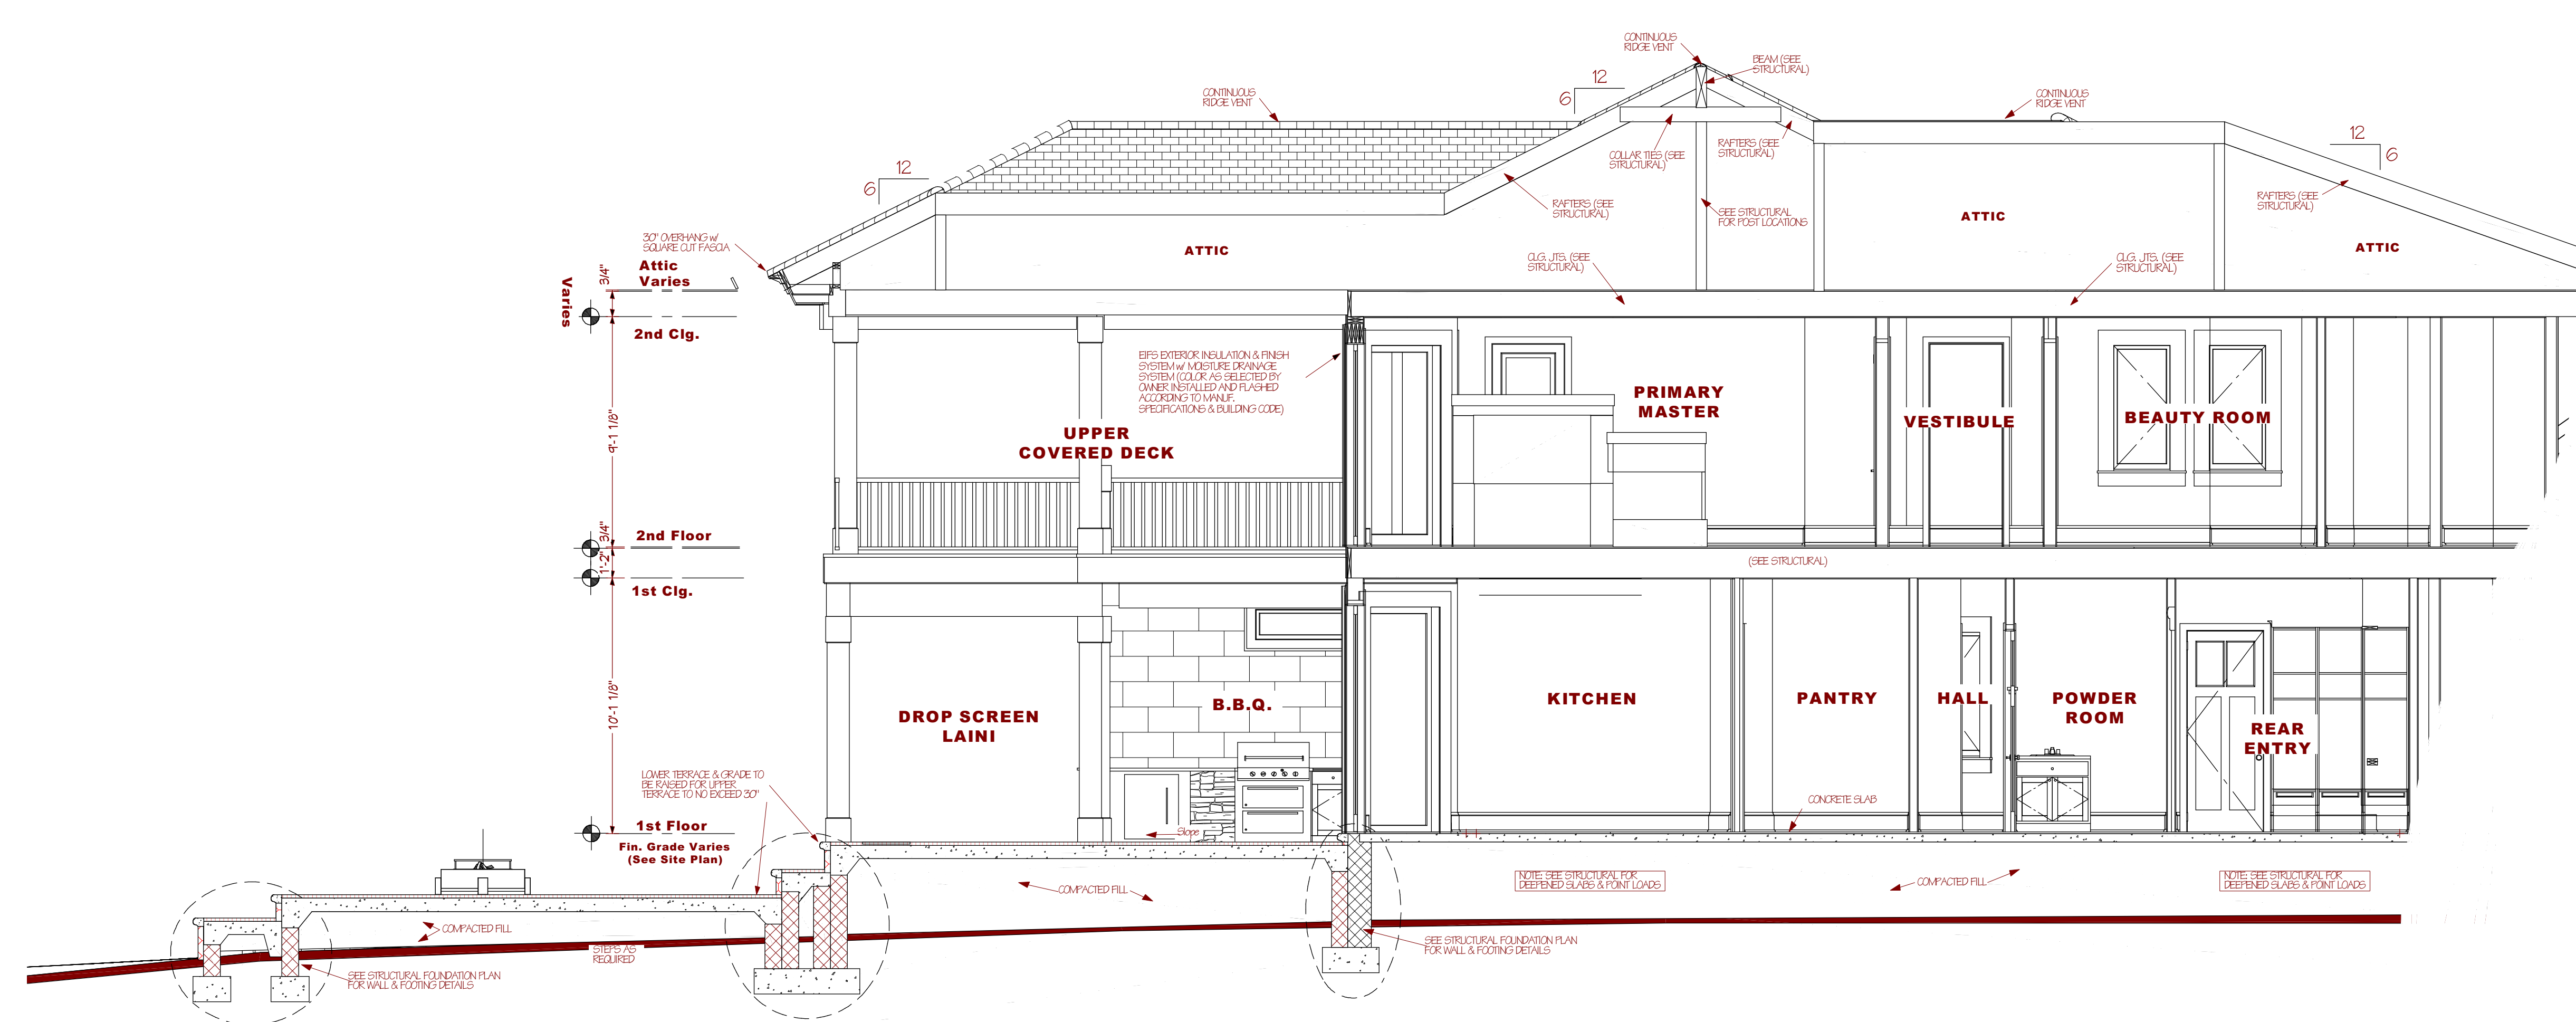


F F **KITCHEN / REAR ENTRY / PRIMARY MASTER / COVERED DECKS**
1/4" = 1'0"

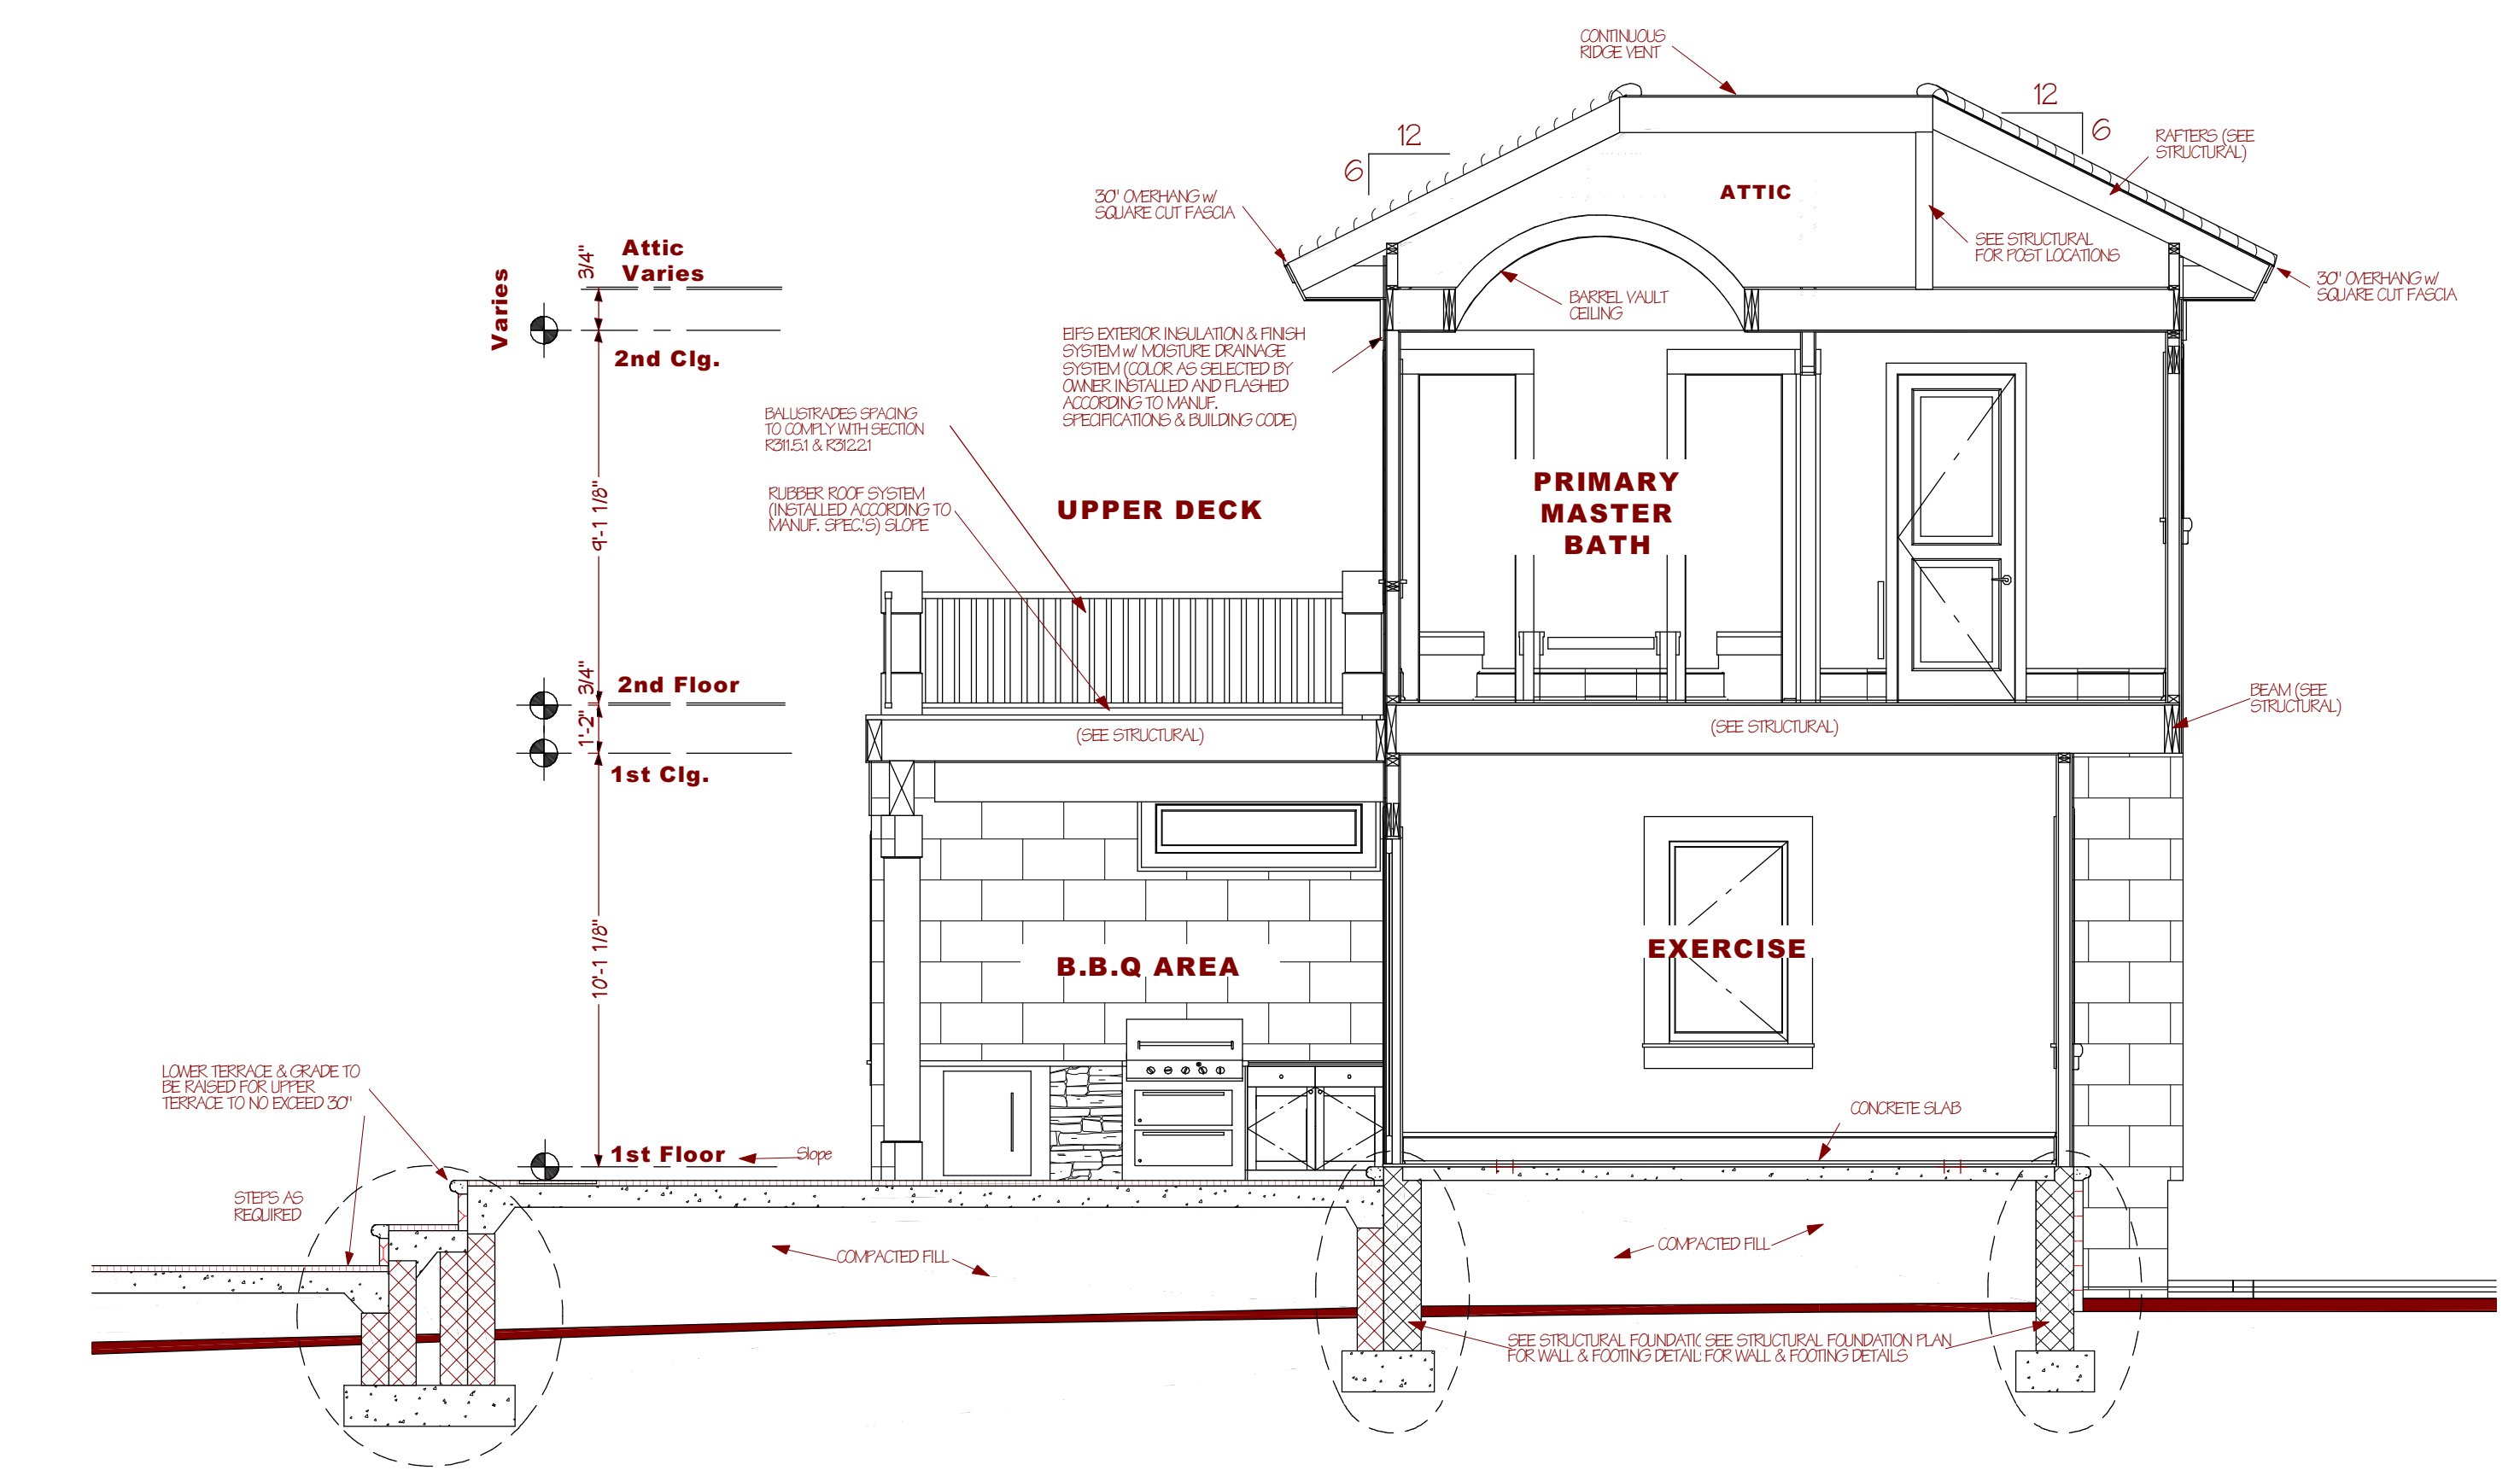

G G **EXERCISE / PRIMARY BATH / B.B.Q. AREA**
1/4" = 1'0"

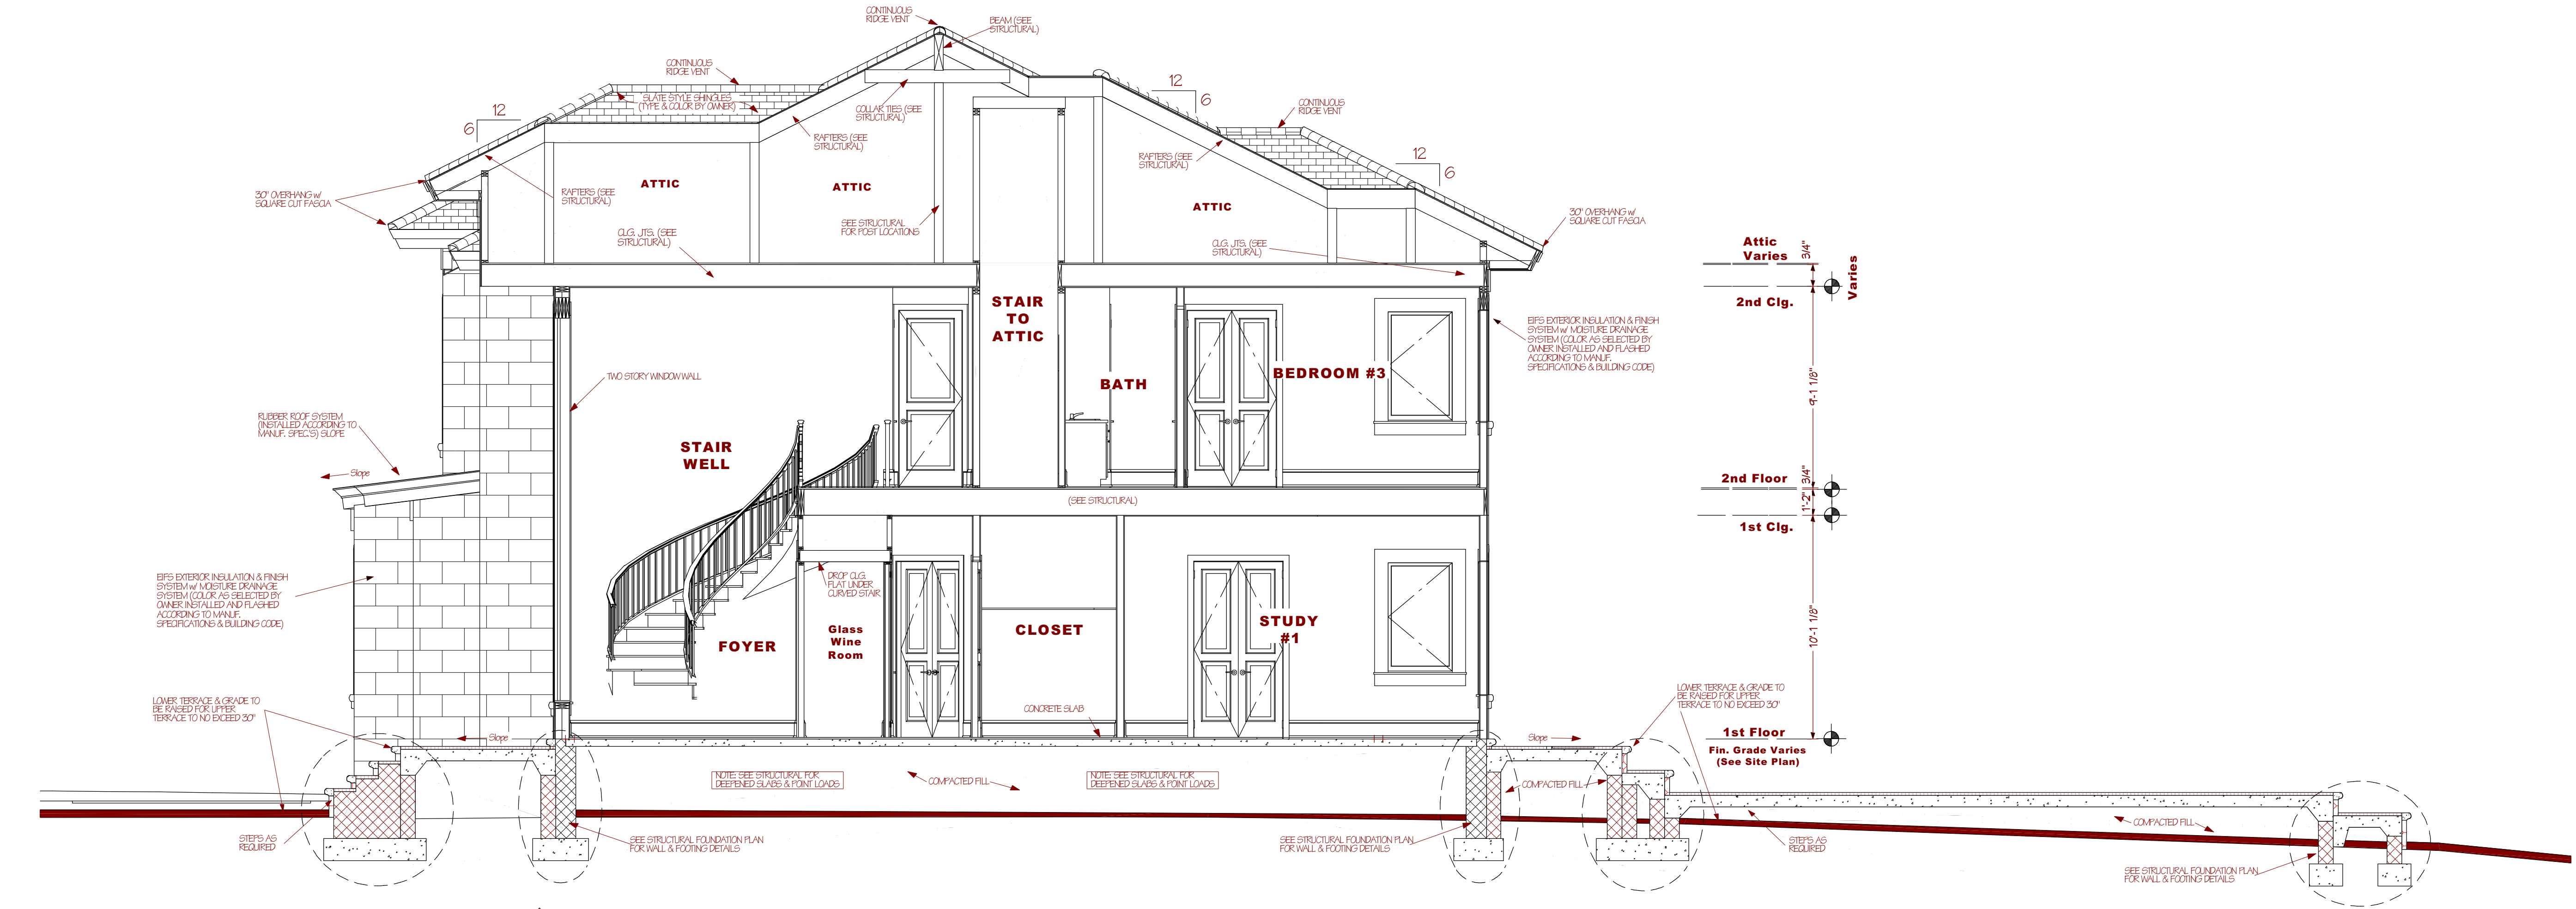

E E **STAIR WELL / WINE RM / STUDY / B.R. #3**
1/4" = 1'0"

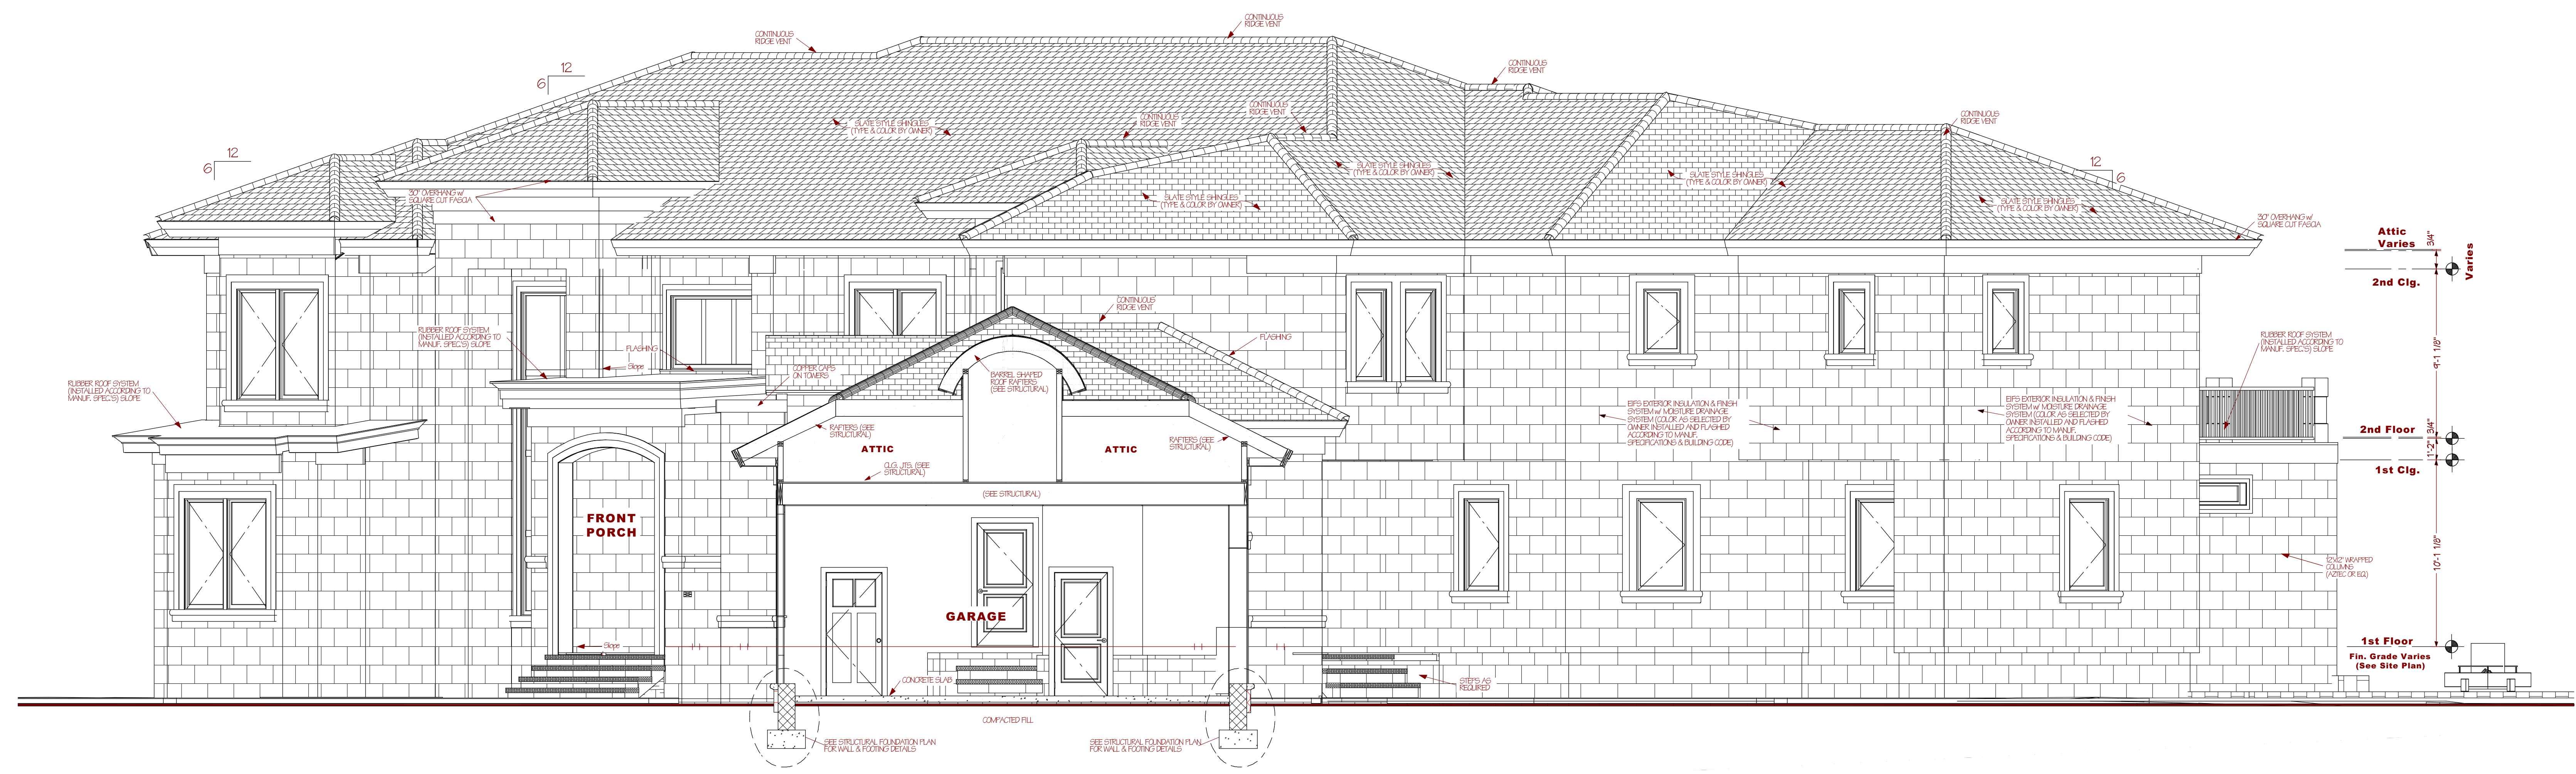

D D **GARAGE / CURVED ROOF STRUCTURE / ANGLE SIDE ELEVATION**
1/4" = 1'0"

NOT FOR CONSTRUCTION. THESE ARE PROGRESS PLANS ONLY FOR OWNER PRE-BIDDING, ENGINEERING & PERMIT PREPARATION (See Title Block for % of Completion)

Residence for Tiffany Hassell
Residence for Lot 125 - 4127 River Park Drive, Suffolk, VA 23435

Art Ross Designs
3833 KINGS LAKE DRIVE
VIRGINIA BEACH, VA 23462
OFFICE: (757) 498-1468
CELL: (757) 617-2727

REVISIONS
Pre-Bid - 95%
2018 Code

PREPARED BY:
Art Ross

ISSUE DATE
09/15/2022

Hassell Residence
SHEET NUMBER
A-6



These Designs, Plans & Details are the property of Art Ross Designs Ltd. & Art Ross and may not be reproduced, stored, transmitted, or distributed without the express authorization in writing by Art Ross Designs Ltd. or Art Ross. Copyright (c) Art Ross Designs Ltd. All Rights Reserved.

Residence for Tiffany Hassell
Residence for Lot 125 - 4127 River Park Drive, Suffolk, VA 23435

Art Ross Designs
3833 KINGS LAKE DRIVE
VIRGINIA BEACH, VA 23462
OFFICE: (757) 498-1468
CELL: (757) 617-2727

REVISIONS

Pre-Bid - 95%

2018 Code


PREPARED BY:
Art Ross

ISSUE DATE
09/15/2022

**Hassell
Residence**


SHEET NUMBER

A-7

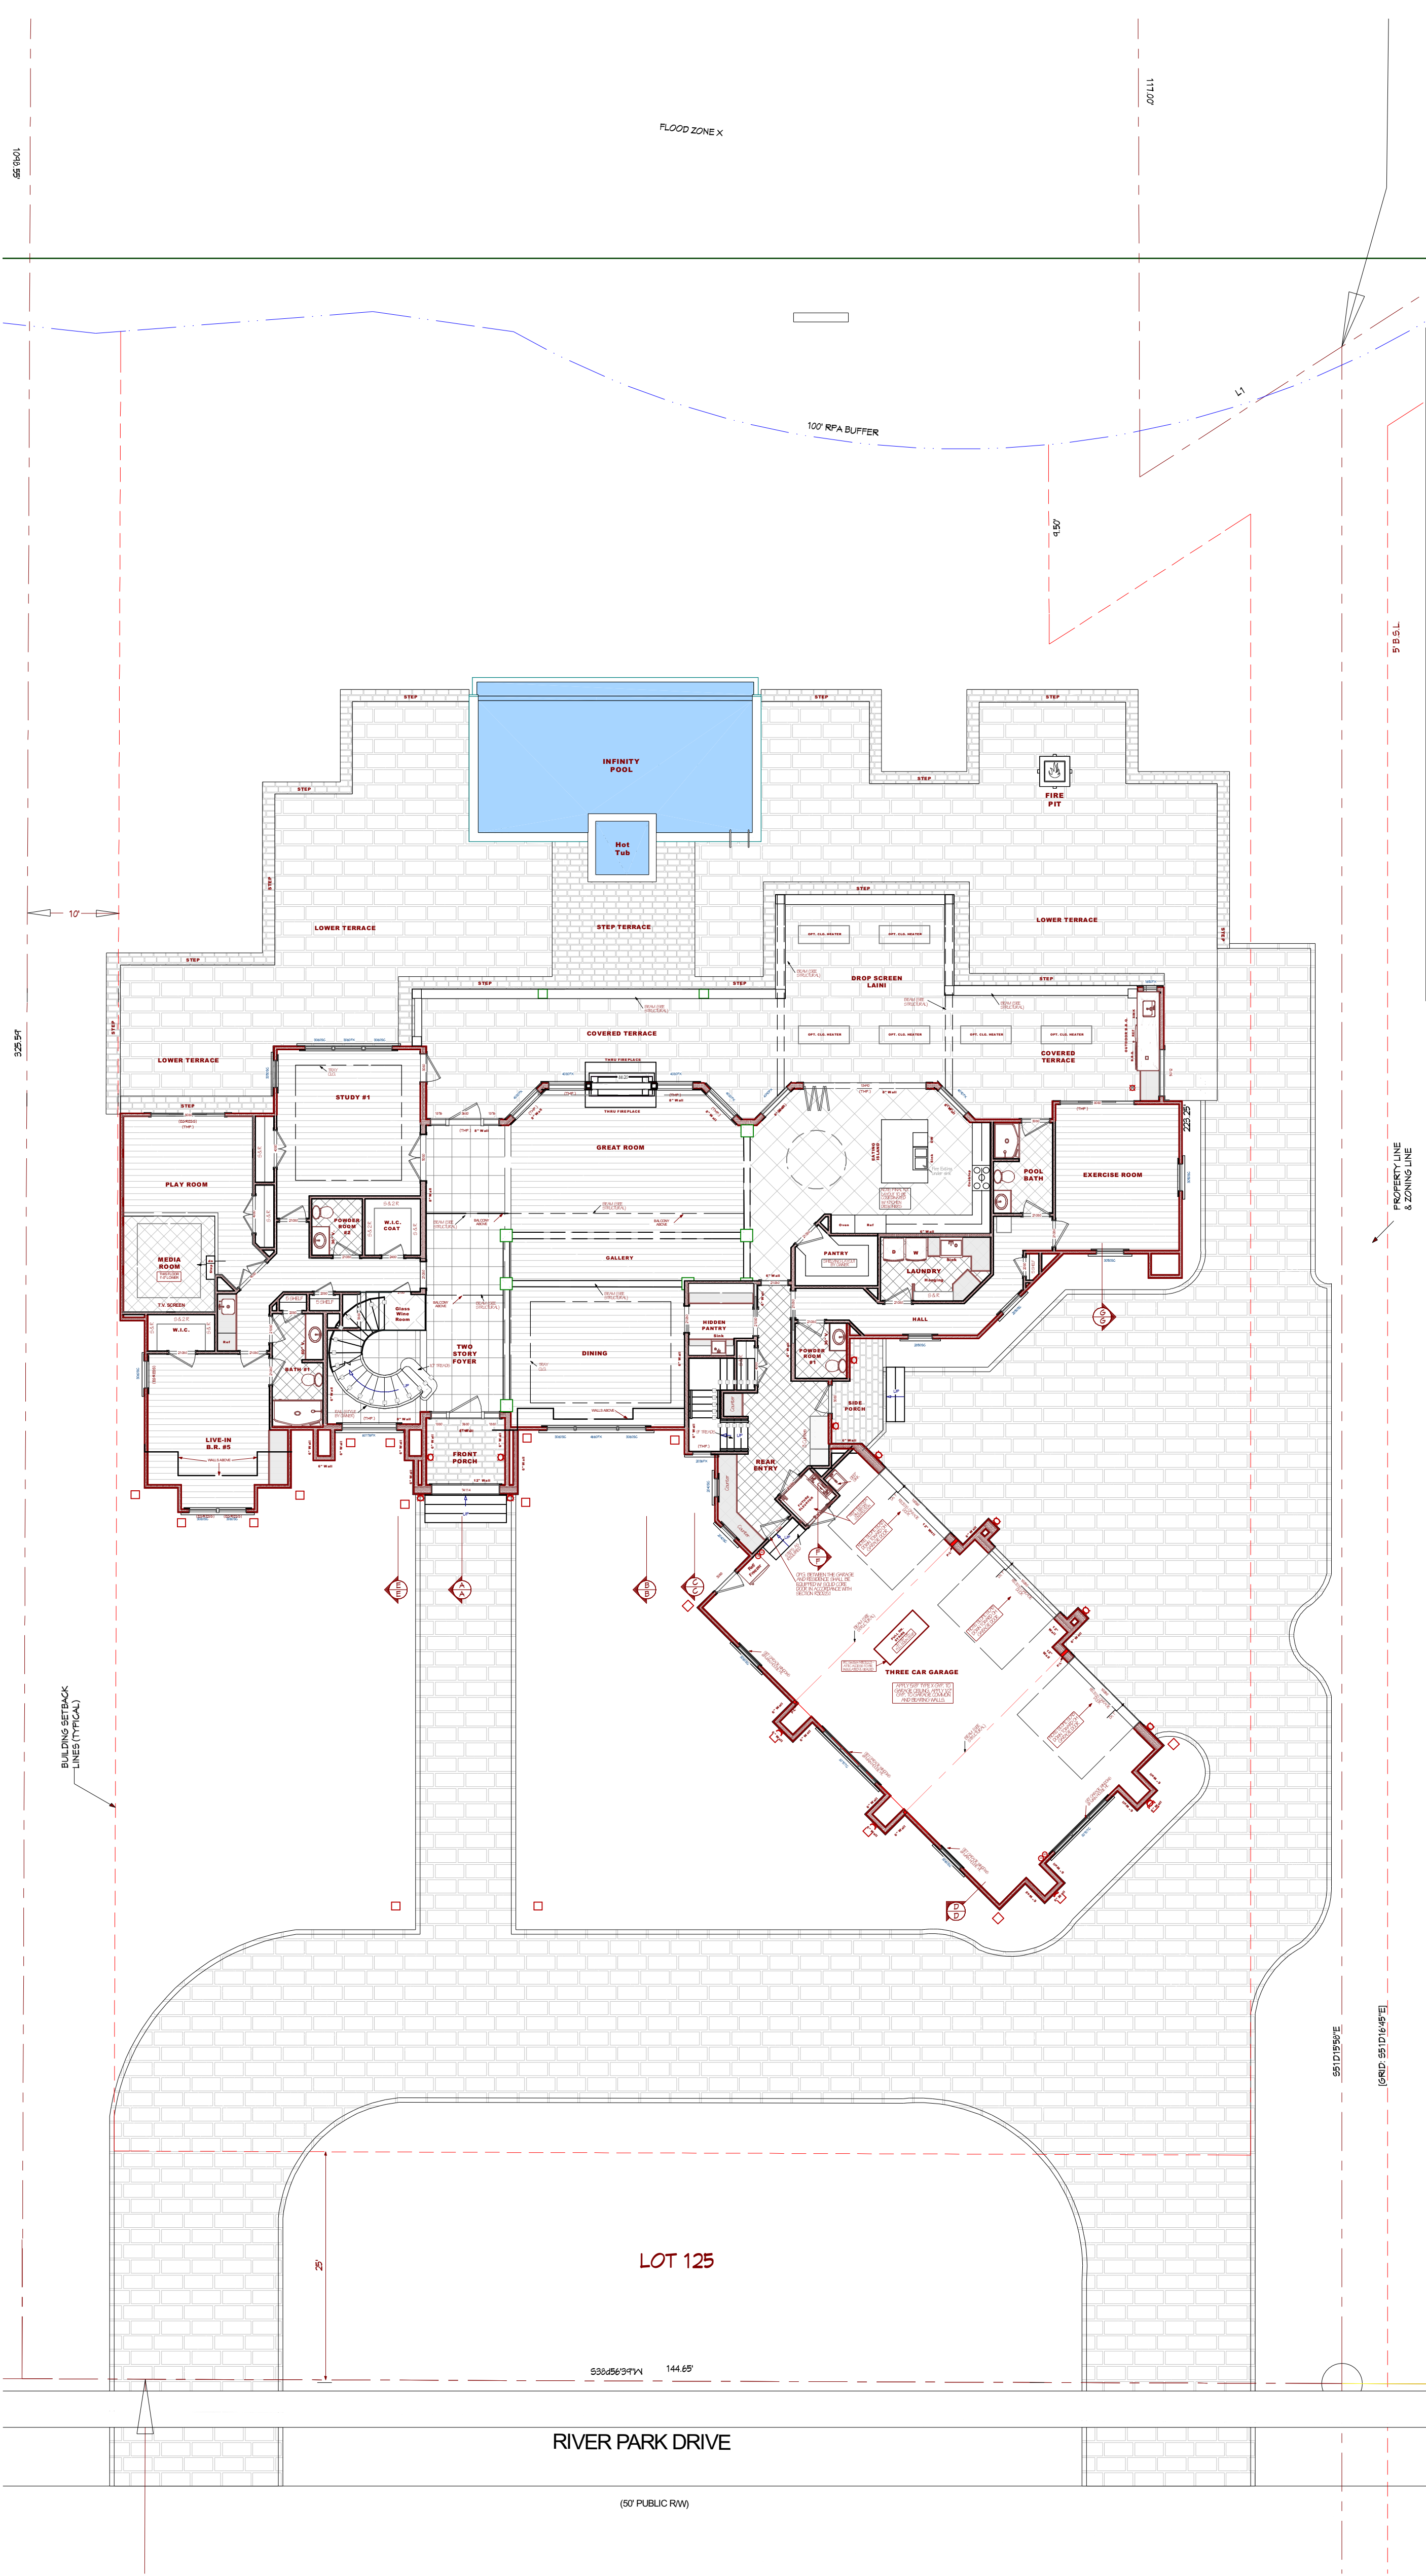

HOUSE ON SITE STUDY

NOT FOR CONSTRUCTION. THESE ARE PROGRESS PLANS ONLY FOR OWNER PRE-BIDDING, ENGINEERING & PERMIT PREPARATION.
(See Title Block for % of Completion)

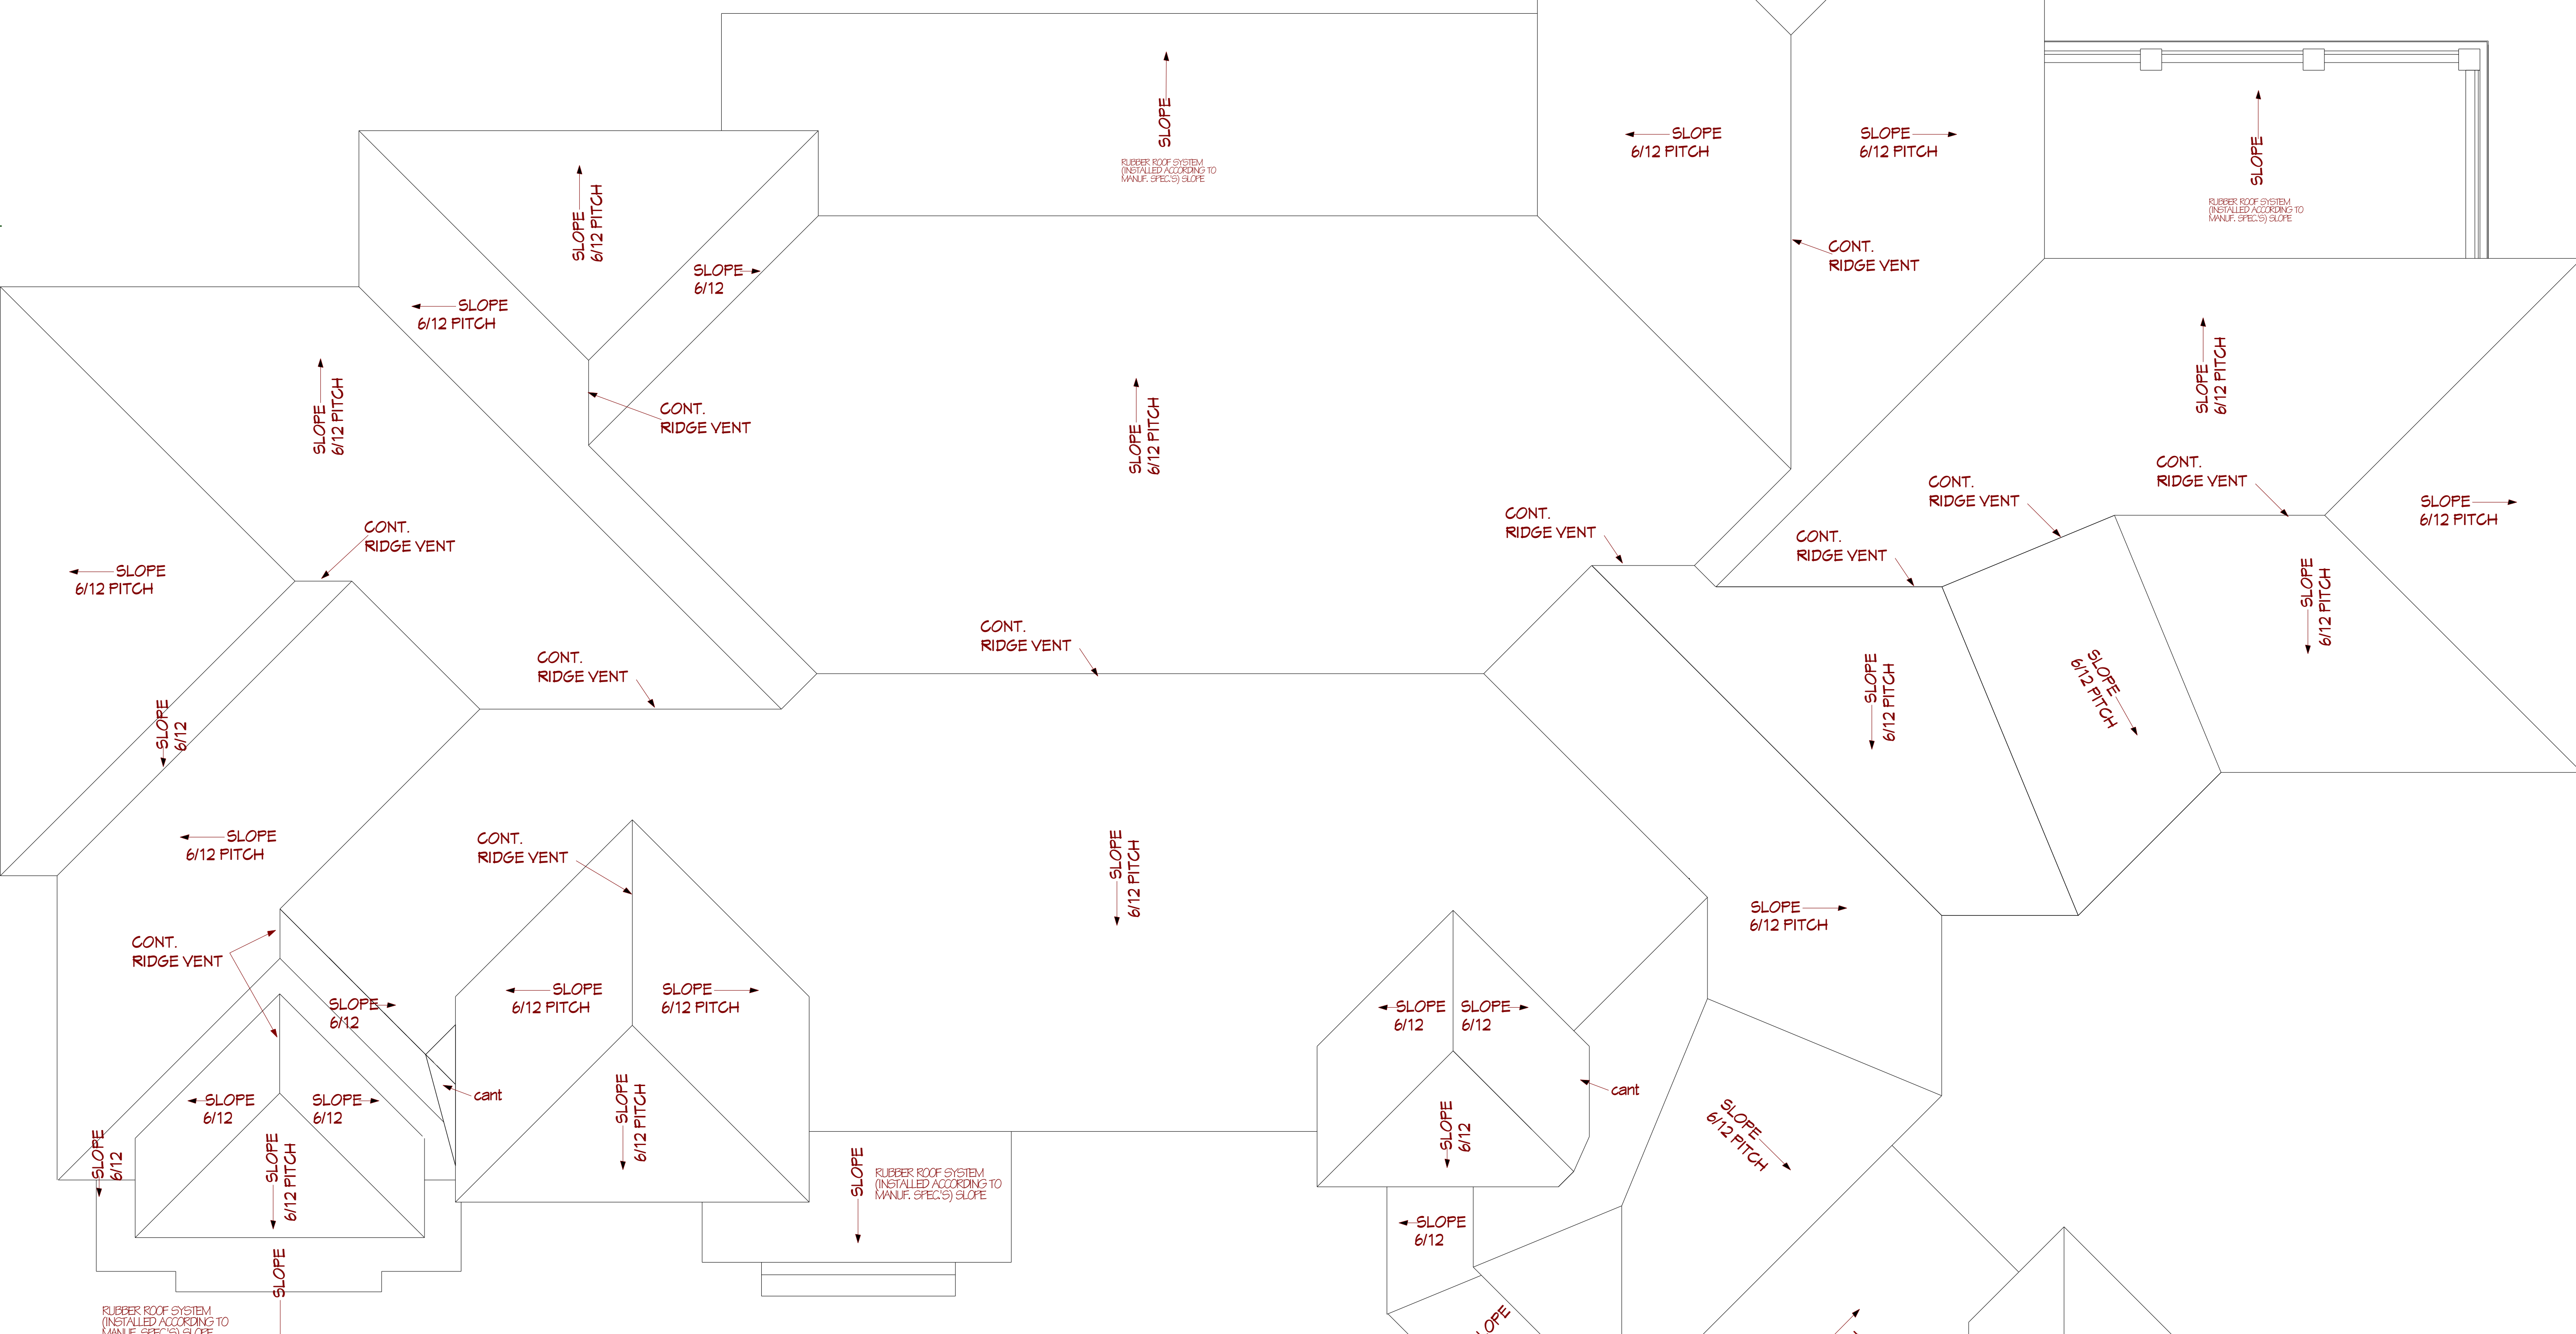

ROOF PLAN

1/4" = 1'0"



ROOF ELEVATION

1/4" = 1'0"

