Window Schedule

	Description	Quantity
A	Mark A	11
B Temp	Mark B Temp	2
B	Mark B	7
C Temp	Mark C Temp	1
D	Mark D	3
E	Mark E	2

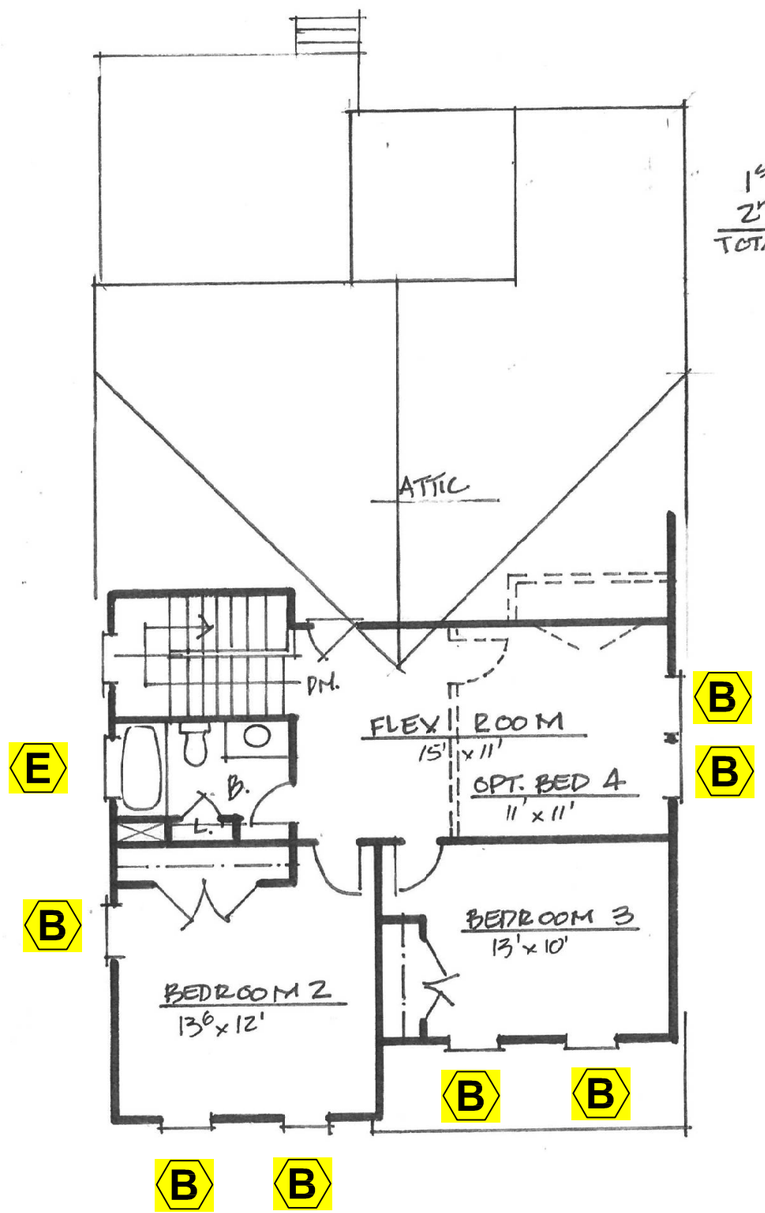

SECOND FLOOR PLAN
1/8"=1'-0"

1ST FL. = 1373 S.F.
2ND FL. = 680 S.F.
TOTAL = 2053 S.F.

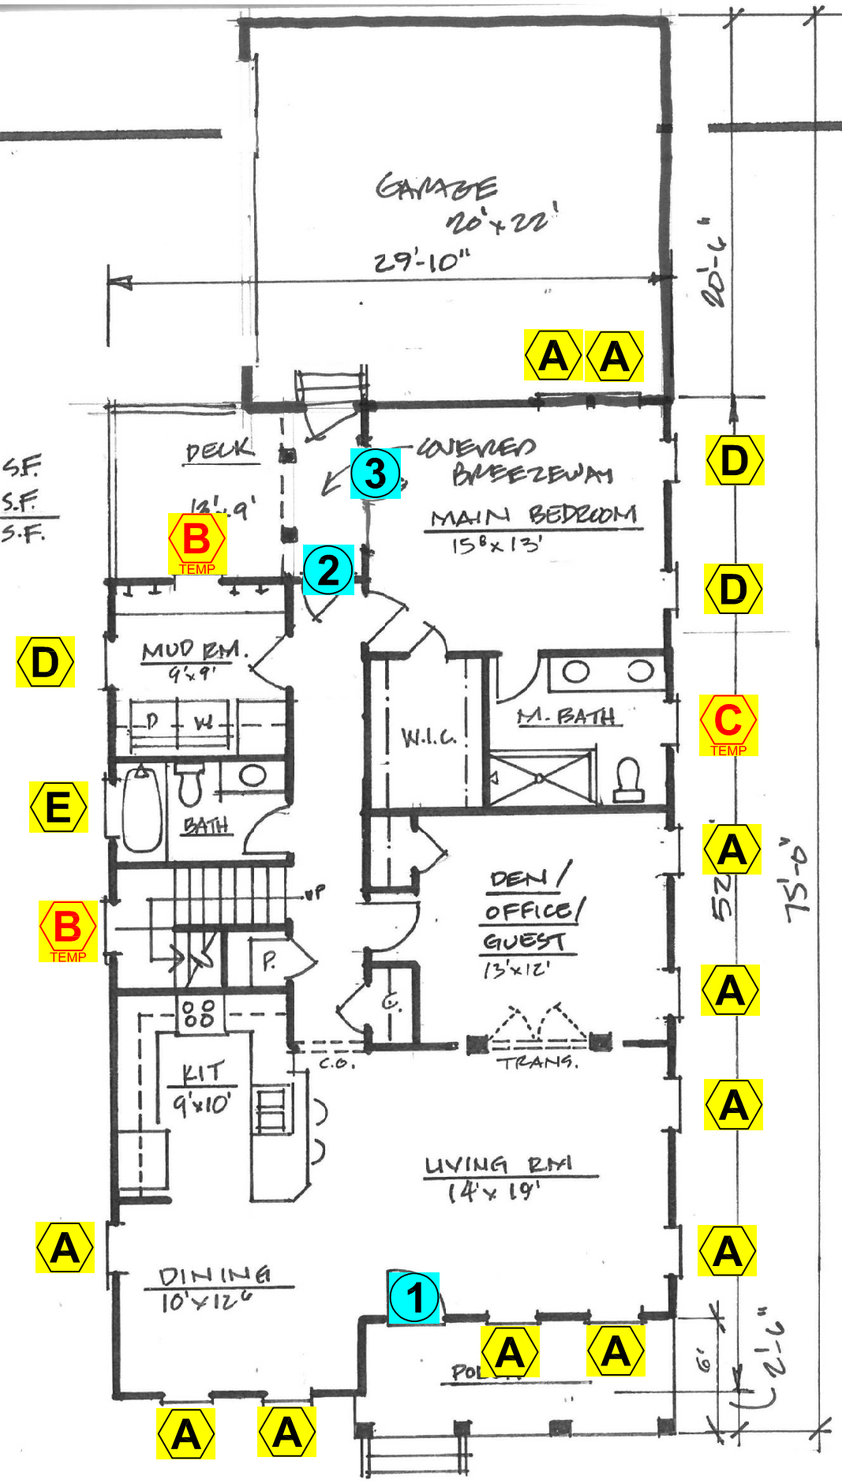

FIRST FLOOR PLAN
1/8"=1'-0"